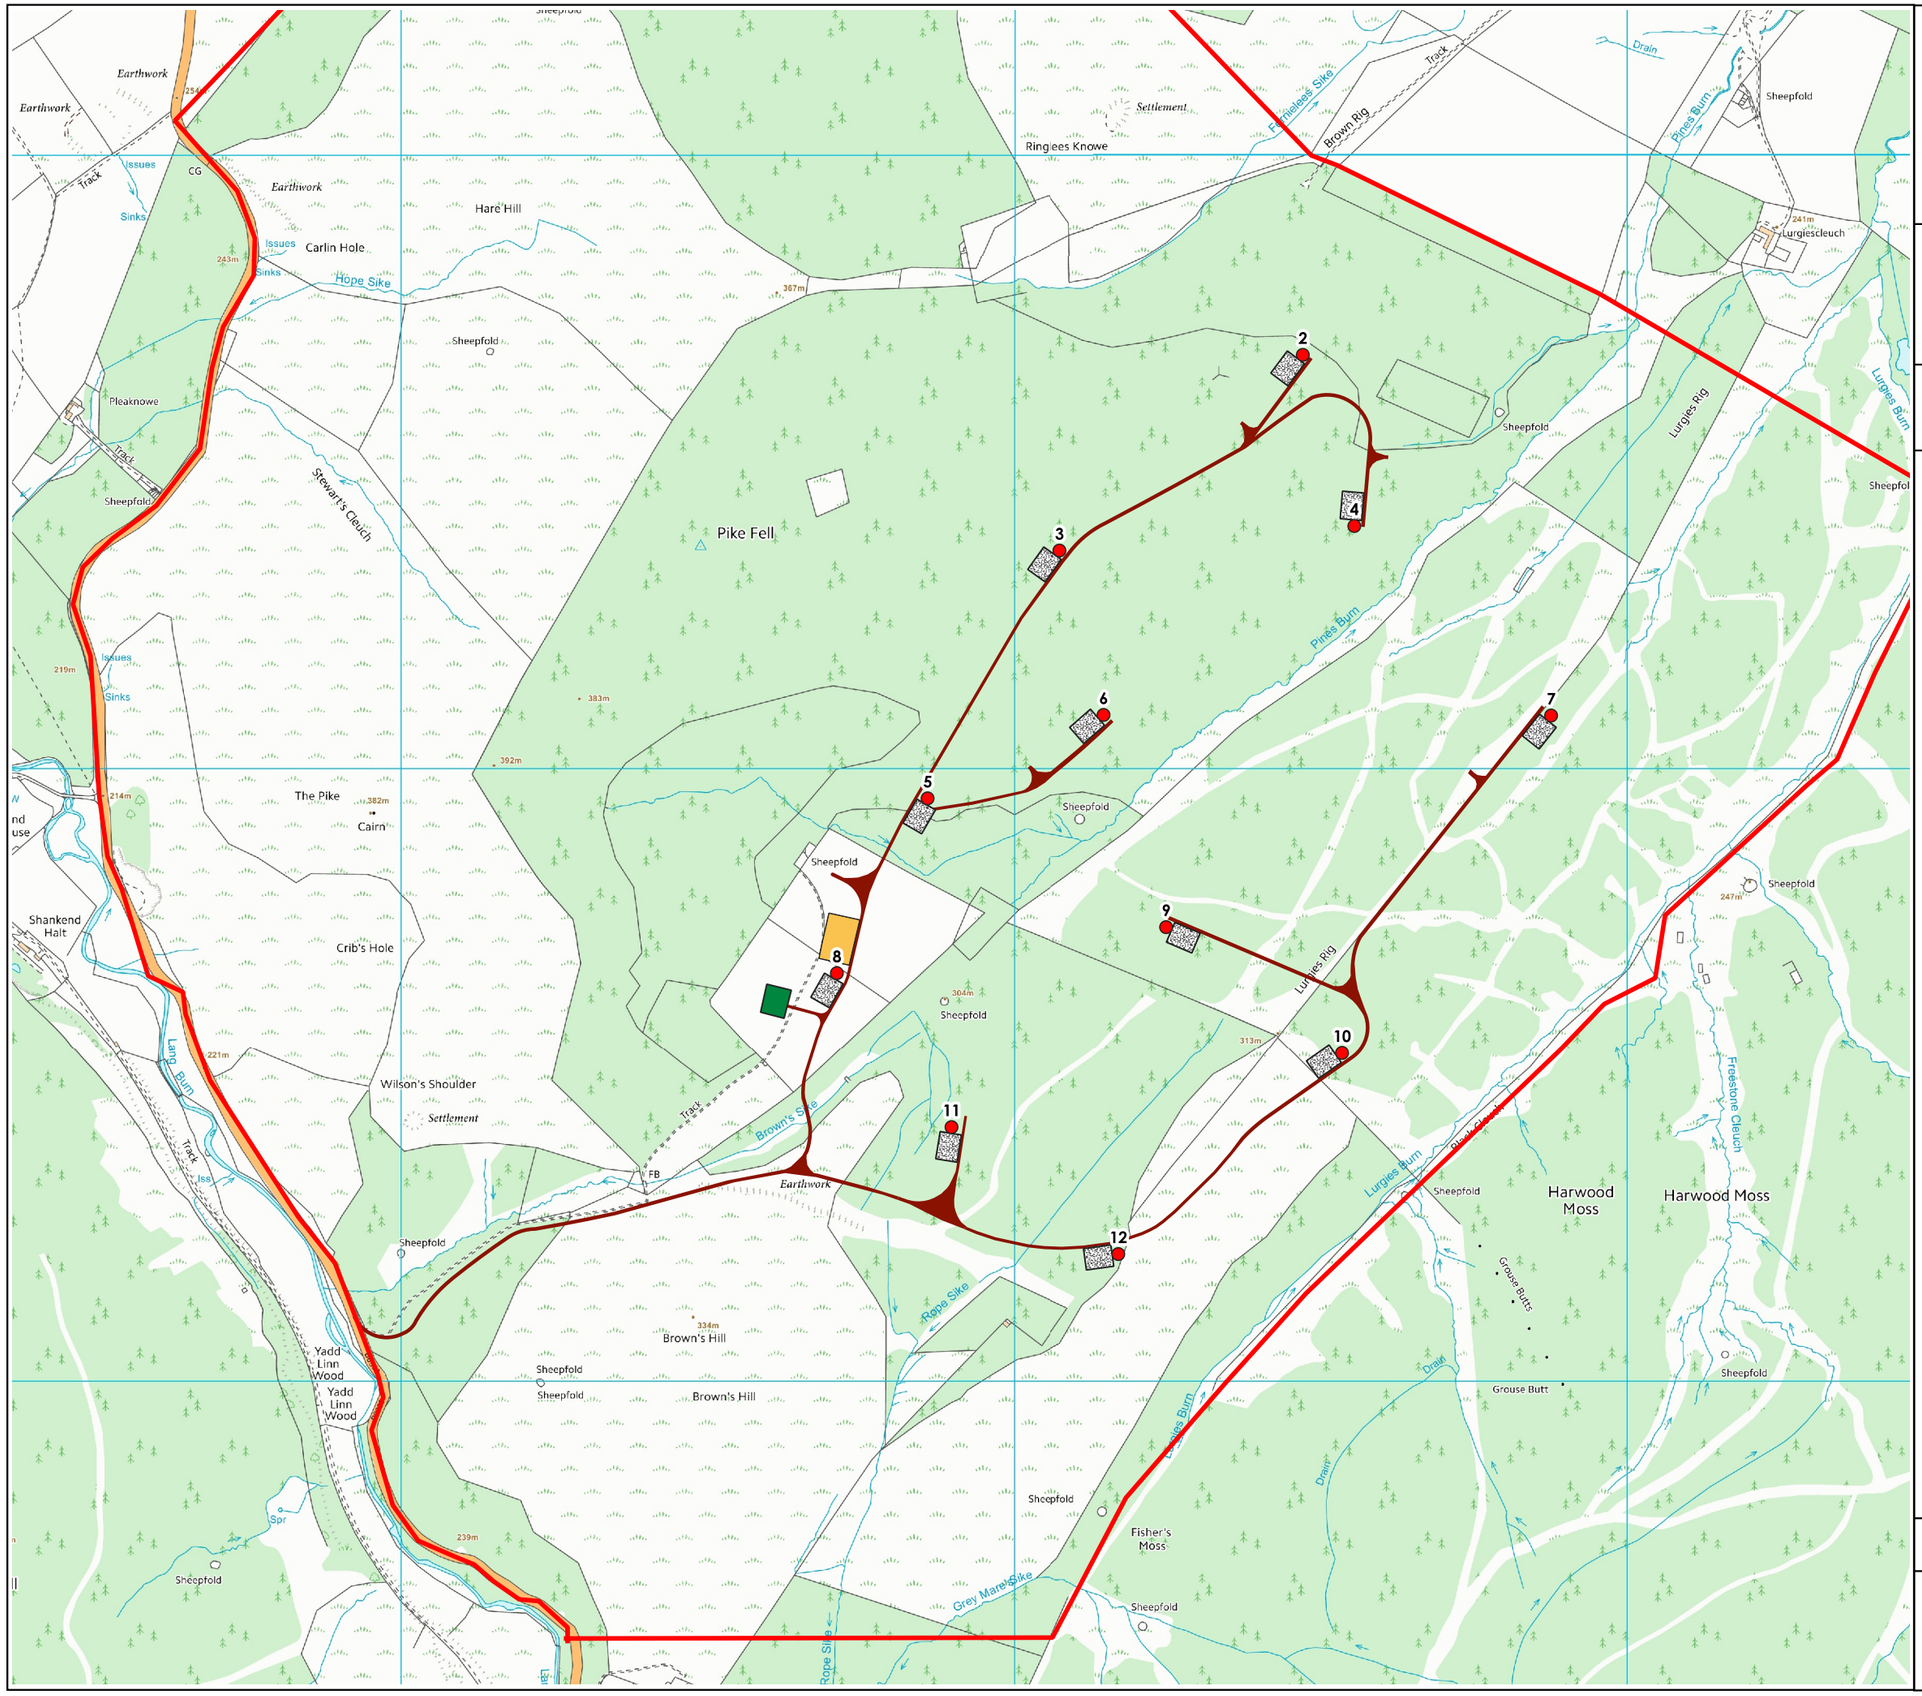

EnergieKontor

Pines Burn Wind Farm

Office England:
4330 Park Approach
Leeds
LS15 8GB

T:+44 (0)113 204 4850

Offices Scotland:
44 Elliot Street
Glasgow, G3 8ZD

T:+44 (0)141 354 6544

31 Dewar Place Lane
Edinburgh EH3 8EF

T:+44 (0)131 600 0850

www.energiekontor.co.uk

Figure 1: Site Layout

Key:

- Planning Boundary
- Turbine Centre Positions
- Indicative Foundations
- Indicative Crane Pads
- Indicative Access Tracks
- Substation
- Construction Compound

WTG	Easting	Northing	Tip Height
2	354471	606674	130m
3	354074	606355	145m
4	354555	606395	130m
5	353859	605951	145m
6	354146	606087	130m
7	354876	606086	130m
8	353711	605666	145m
9	354248	605741	149.9m
10	354535	605536	149.9m
11	353898	605415	149.9m
12	354170	605208	149.9m

0 125 250 375 500 m

N

Drawn by: AF Scale:1:10,000 @ A3 Date: 23/07/2021

Digital map data reproduced by permission of Ordnance Survey on behalf of HMSO. © Crown Copyright and database right 2021. Ordnance Survey Licence Number: 0100031673