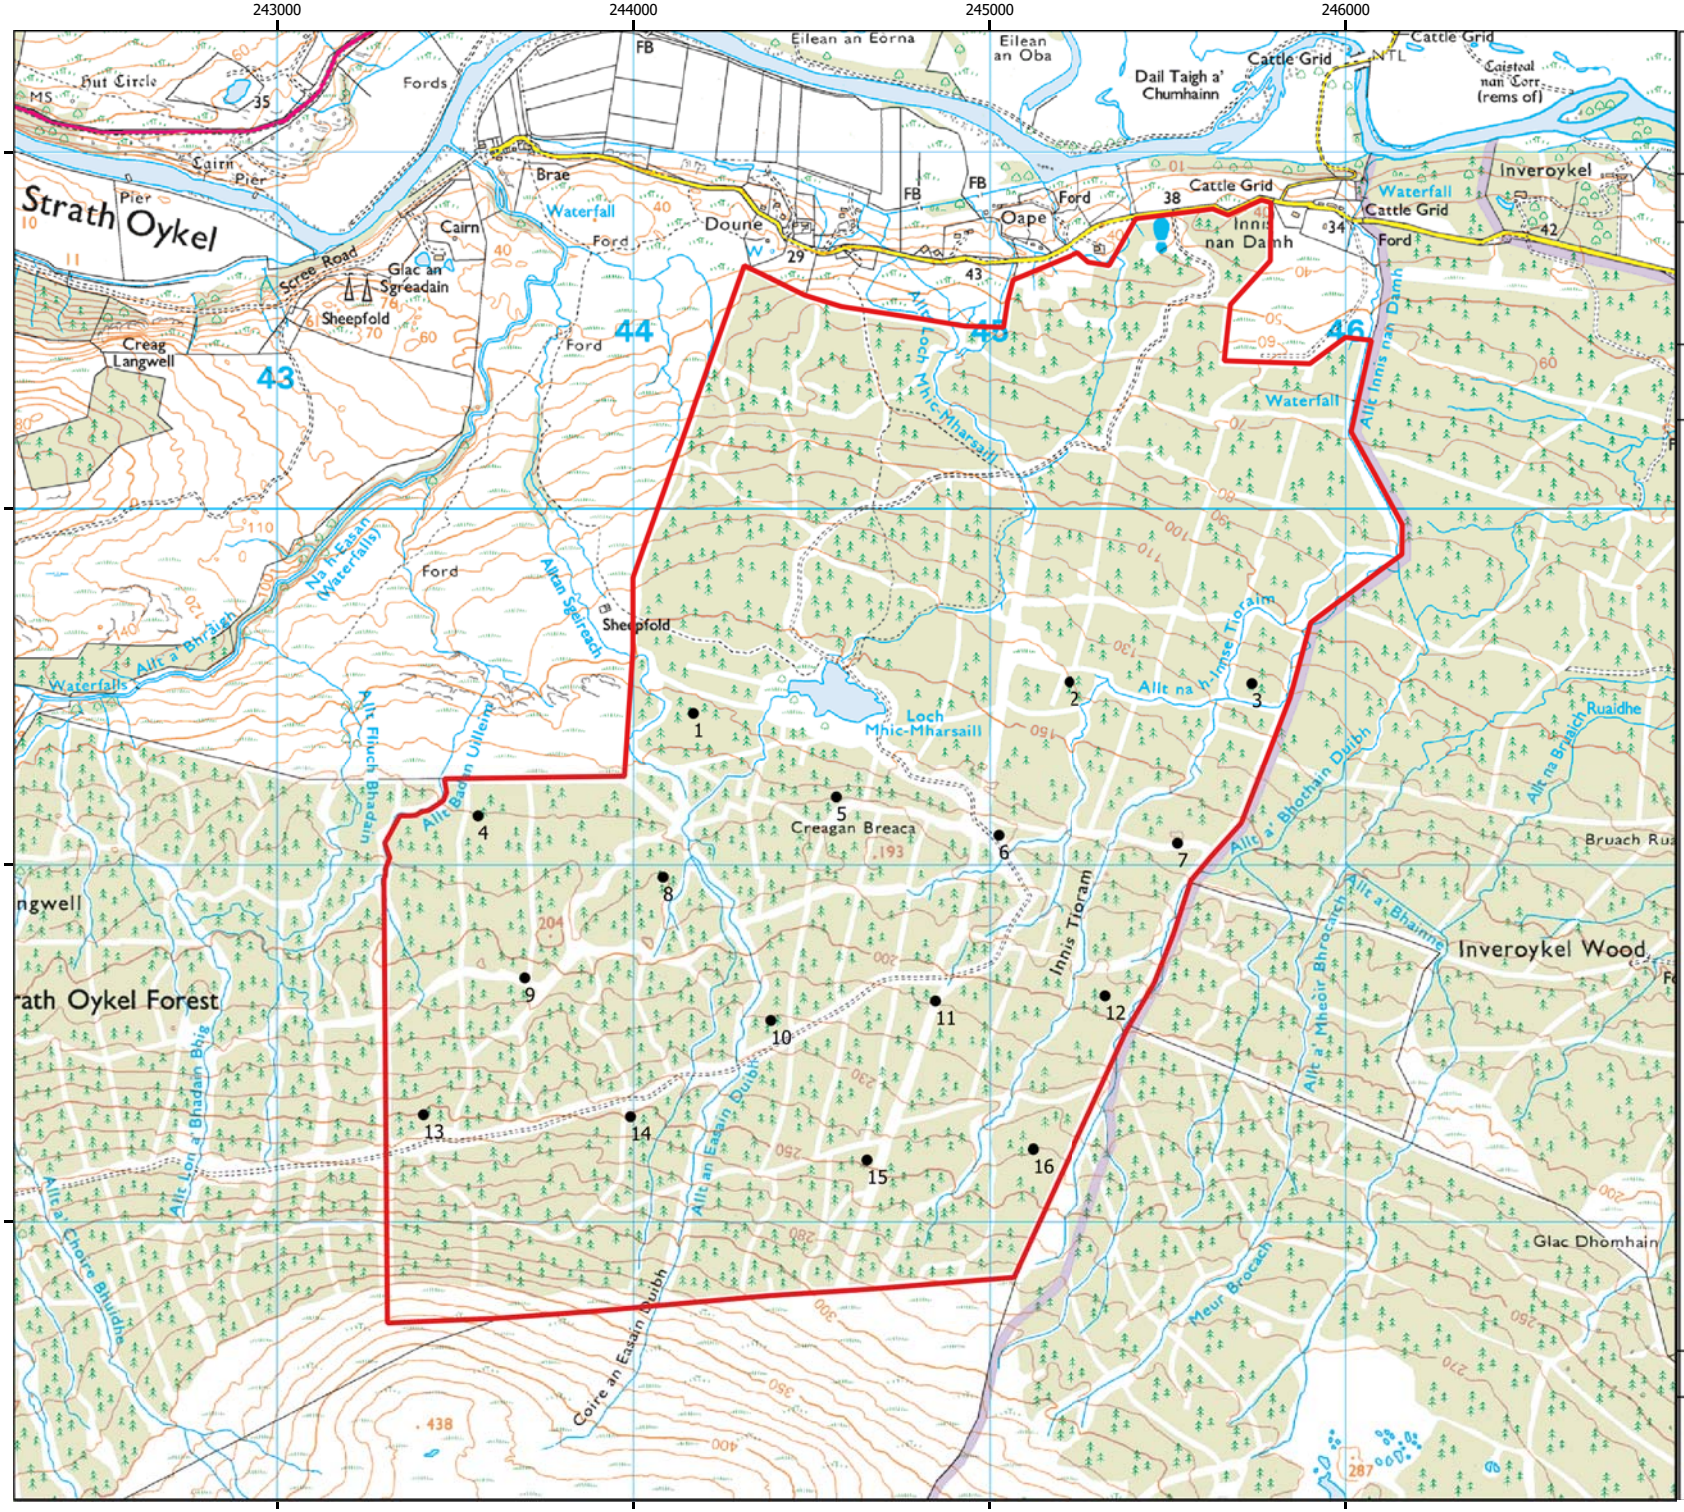

EnergieKontor

Strath Oykel Wind Farm

Office England:
4330 Park Approach
Leeds
LS15 8GB
T:+44 (0)113 204 4850

Office North Scotland:
11 Somerset Place
Glasgow
G3 7JT
T:+44 (0)141 354 6544

Office South Scotland:
31 Dewar Place Lane
Edinburgh
EH3 8EF
T:+44 (0)131 600 0852

www.energiekontor.co.uk

Scoping Turbine Layout

Key:

- Turbines
- Red Line Boundary

0 250 500 m

N

Drawn by: CM Scale:1:15,000 @ A3 Date: 04/03/2021 Revision: A

Digital map data reproduced by permission of Ordnance Survey on behalf of HMSO. © Crown Copyright and database right 2020. Ordnance Survey Licence Number: 0100031673