


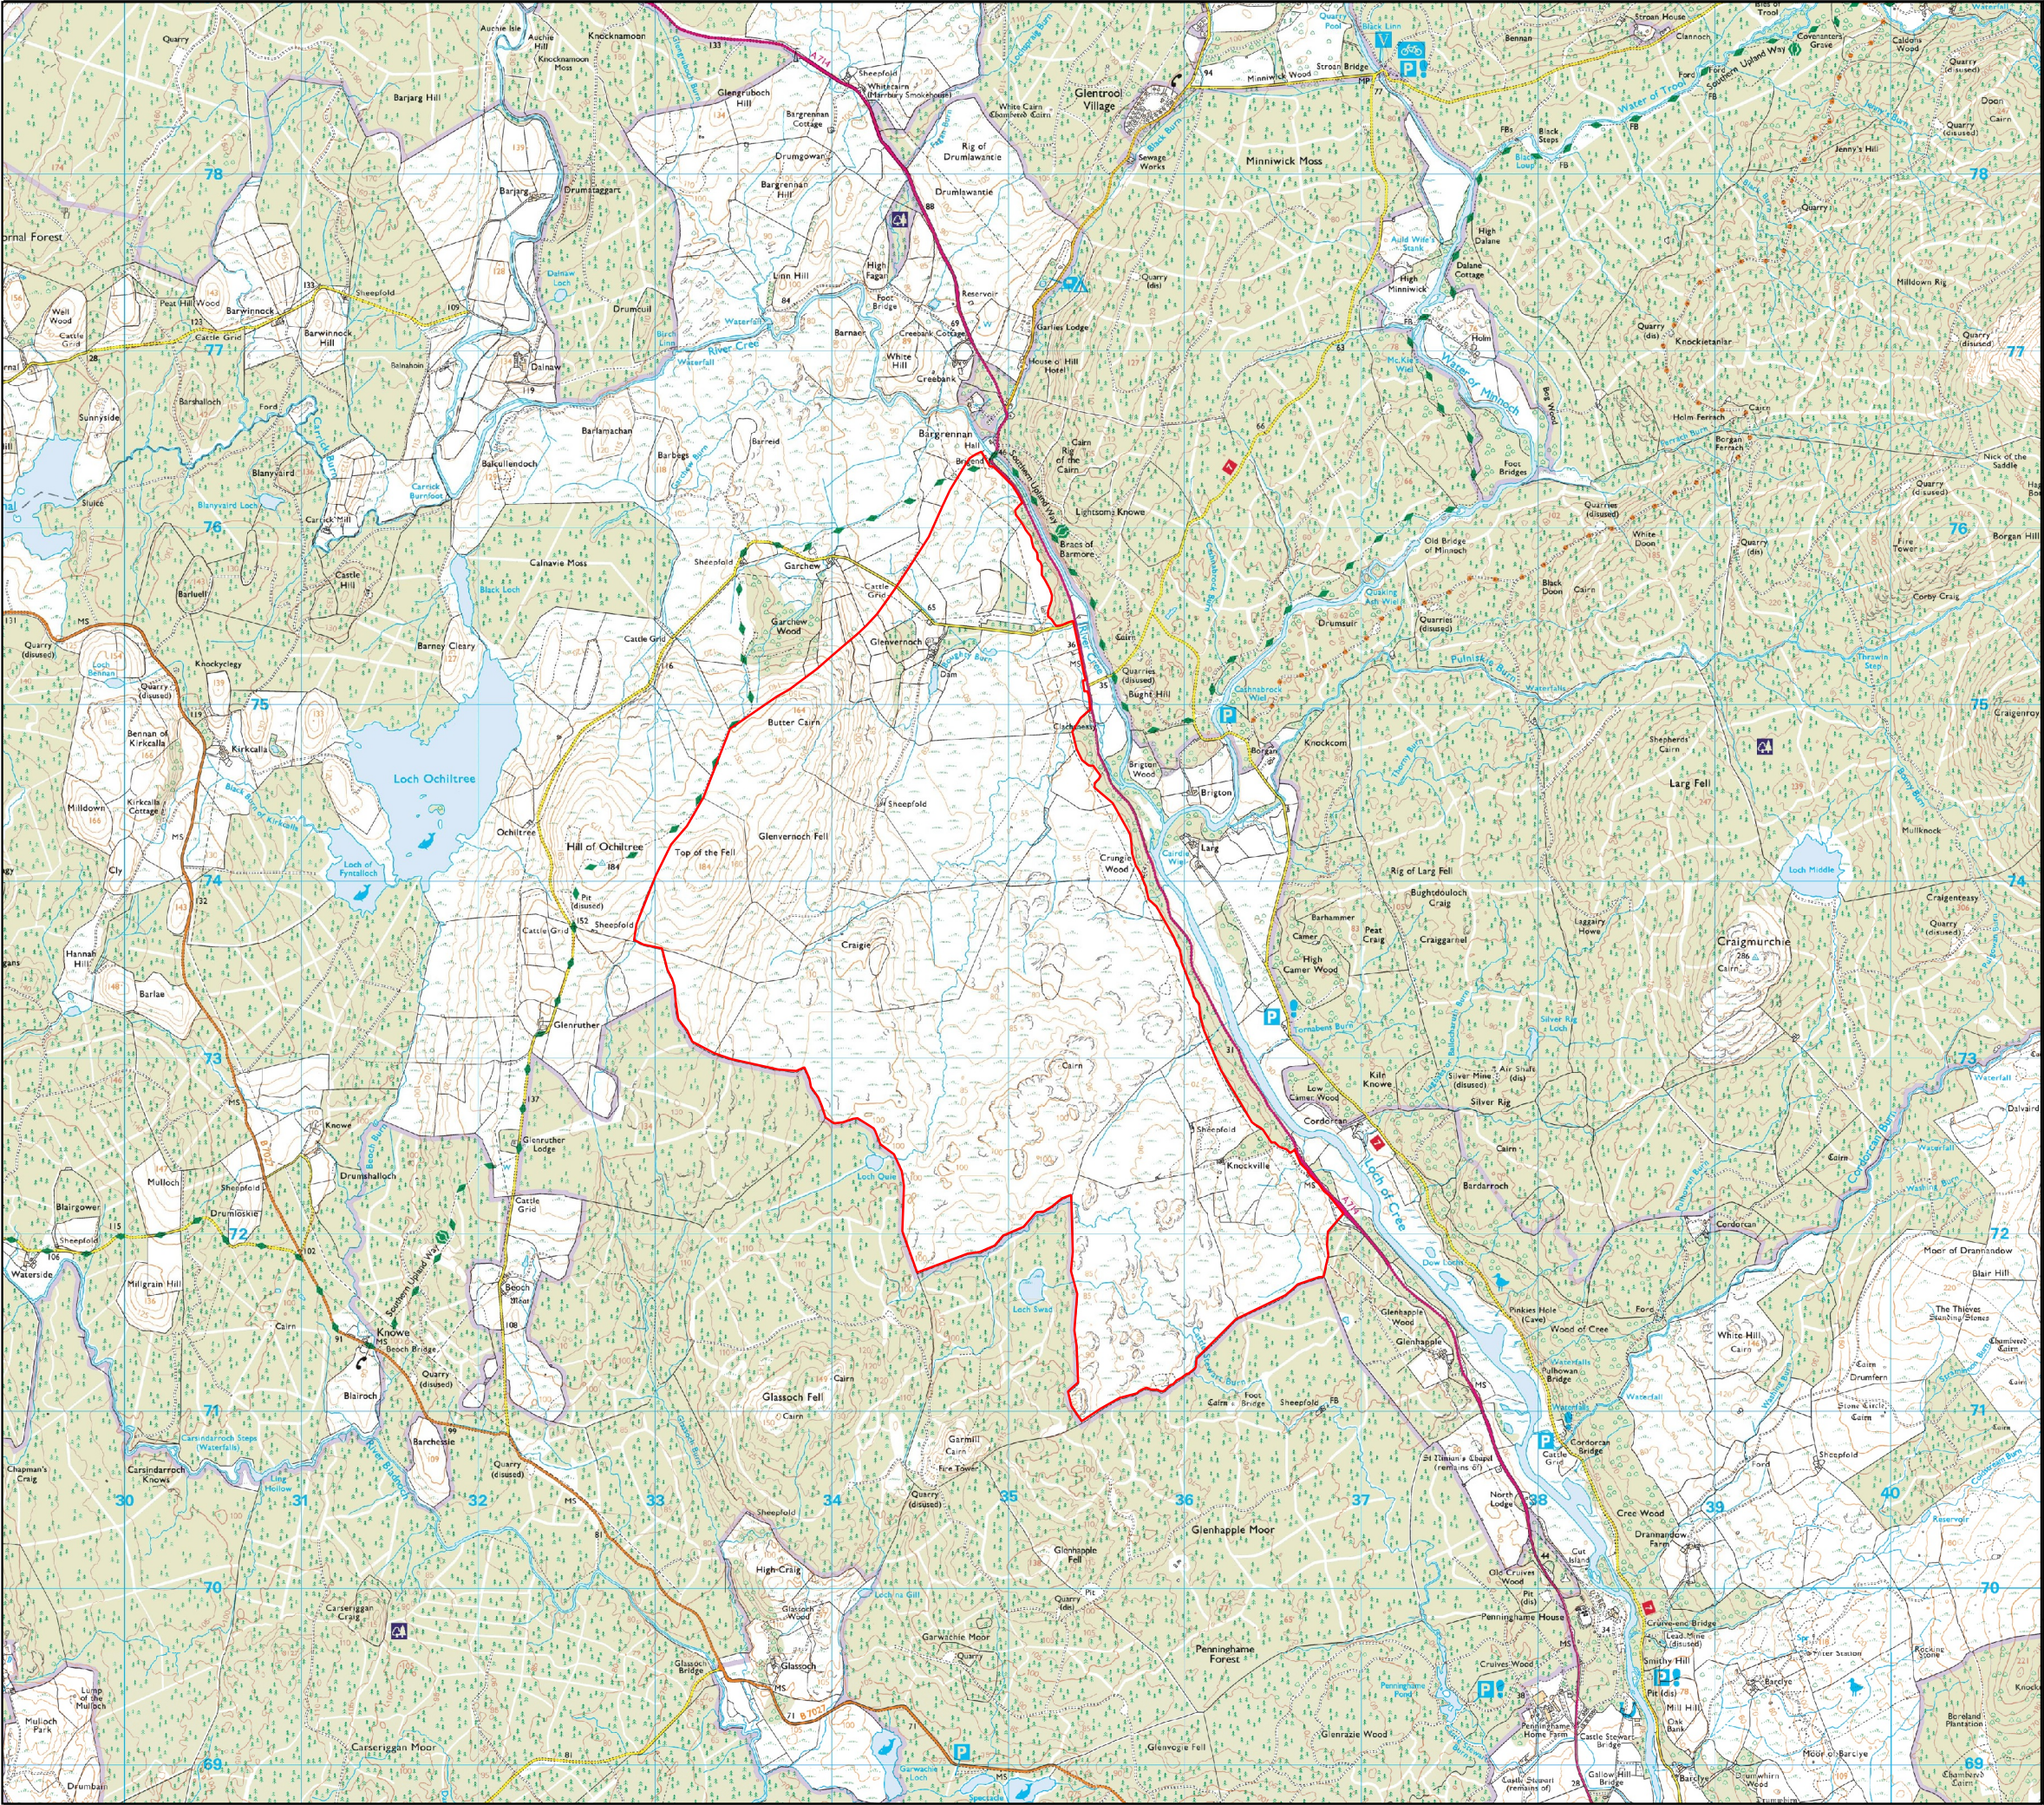

Glenvernoch Wind Farm

Office England:  
4330 Park Approach  
Leeds  
LS15 8GB


Office North Scotland:  
44 Elliot Street  
Glasgow  
G3 8DZ

Office South Scotland:  
31 Dewar Place Lane  
Edinburgh  
EH3 8EF

[www.energiekontor.co.uk](http://www.energiekontor.co.uk)

Figure 1.1: Location Plan

Key:  
  
— Planning Application Area

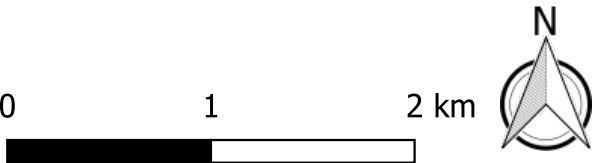

Drawn by: GO Scale: 1:25,000 @ A3  
Date: October 2024  
Digital map data reproduced by permission of  
Ordnance Survey on behalf of HMSO. © Crown  
Copyright and database right 2024





Glenvernoch Wind Farm

Office England:  
4330 Park Approach  
Leeds  
LS15 8GB

Office North Scotland:  
44 Elliot Street  
Glasgow  
G3 8DZ

Office South Scotland:  
31 Dewar Place Lane  
Edinburgh  
EH3 8EF

[www.energiekontor.co.uk](http://www.energiekontor.co.uk)

Figure 1.2: Location Plan including Offsite Access Locations

Key:  
 Planning Application Areas



Drawn by: GO Scale: 1:25,000 @ A3  
Date: October 2024

Digital map data reproduced by permission of  
Ordnance Survey on behalf of HMSO. © Crown  
Copyright and database right 2024



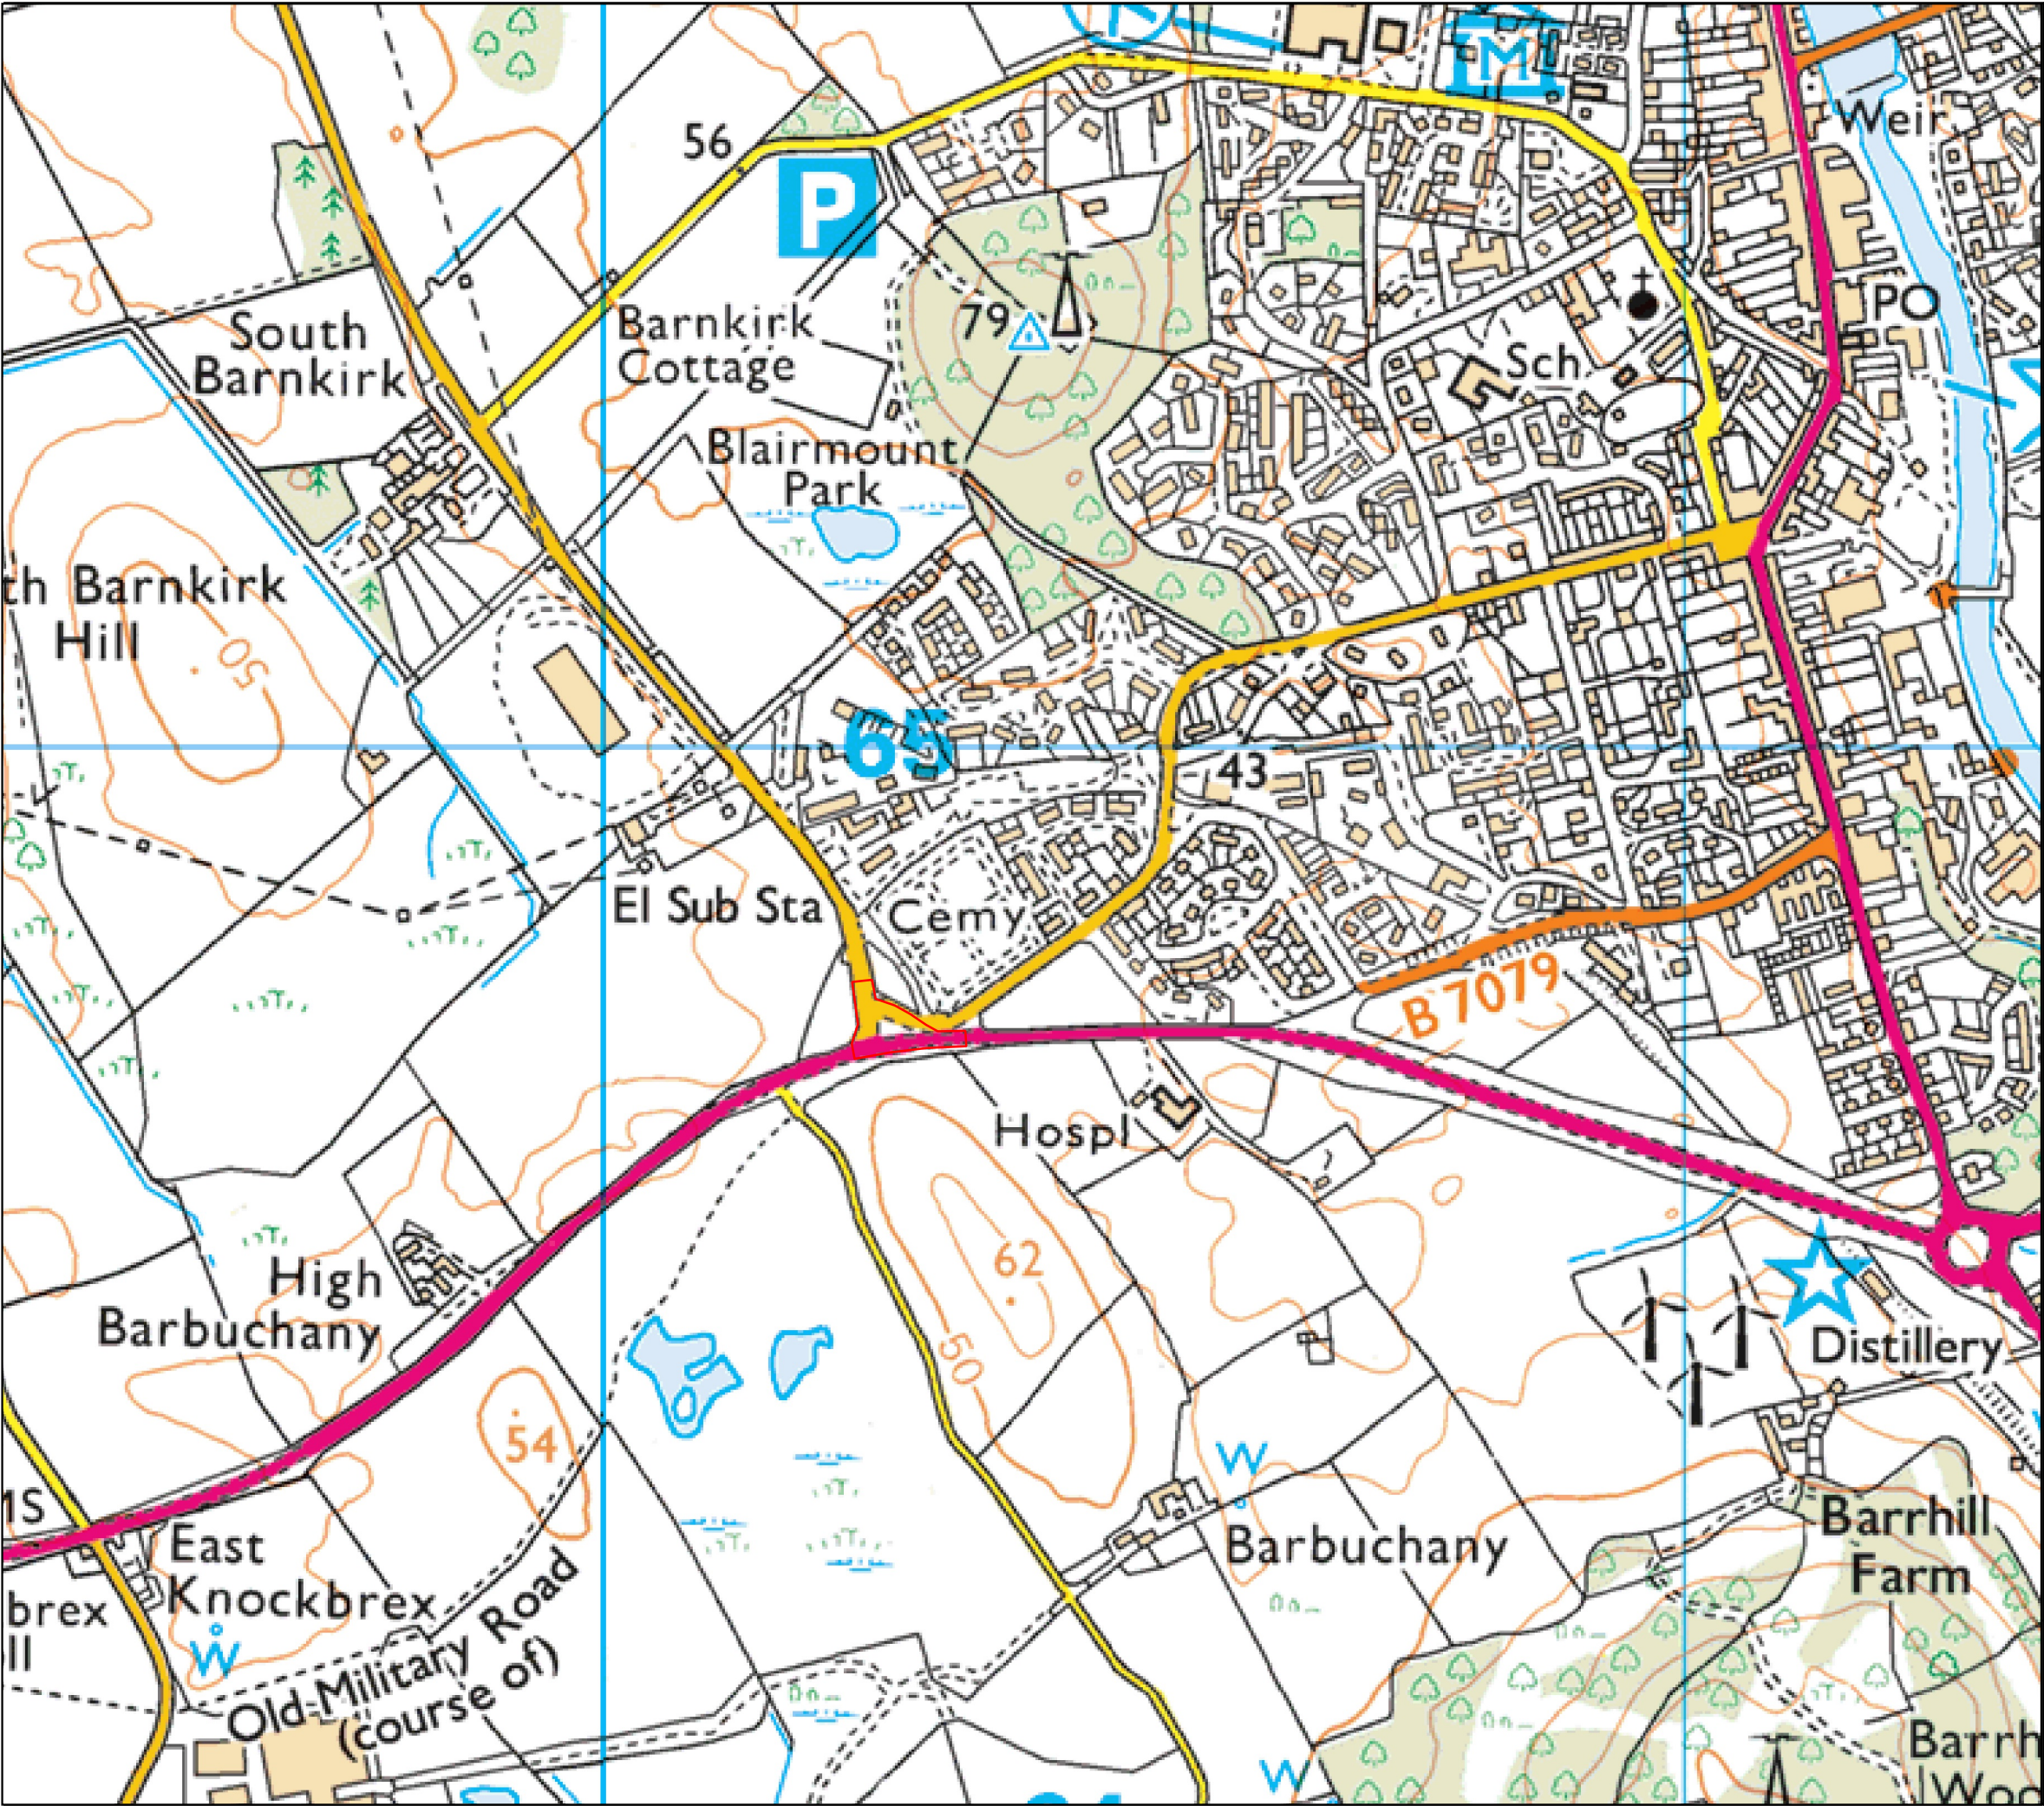


Figure 1.3: Offsite Access Location Plan 1

Key:

— Planning Application Area

0 100 200 m



Drawn by: GO Scale: 1:25,000 @ A3  
Date: October 2024

Digital map data reproduced by permission of  
Ordnance Survey on behalf of HMSO. © Crown  
Copyright and database right 2024



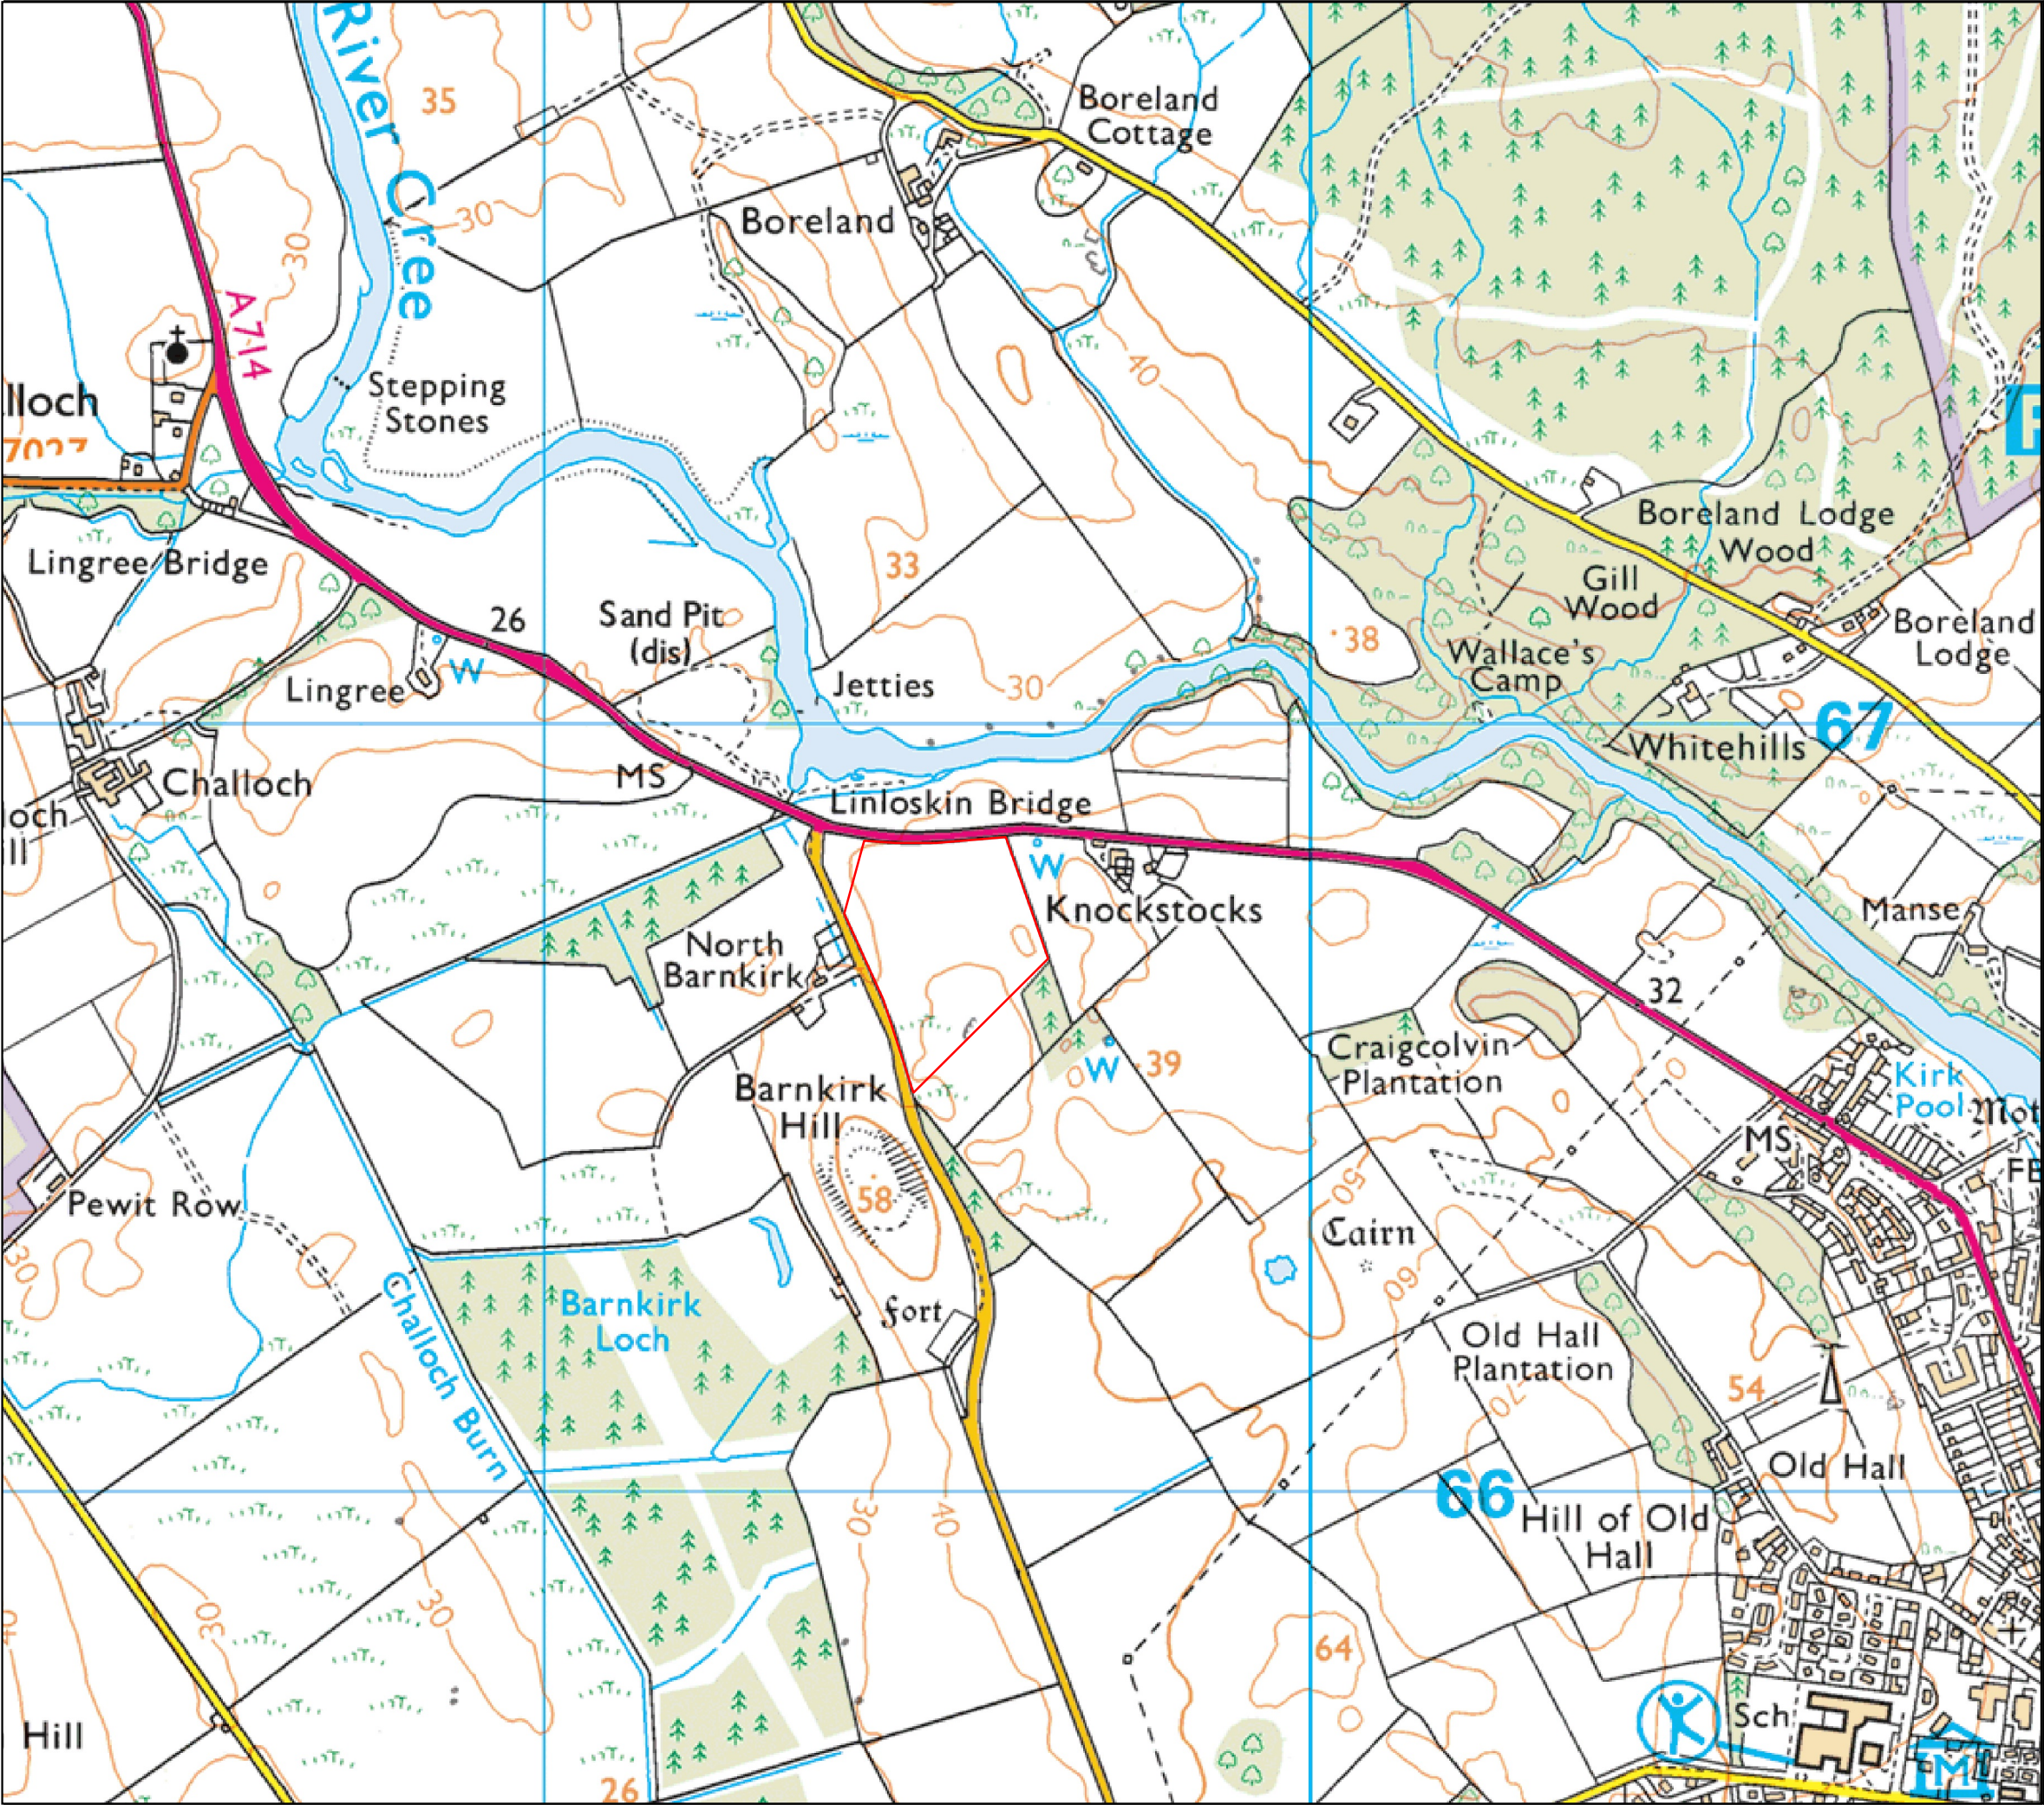


Figure 1.4: Offsite Access Location Plan 2

Key:  
 Planning Application Area

0 100 200 m



Drawn by: GO Scale: 1:25,000 @ A3  
Date: October 2024

Digital map data reproduced by permission of  
Ordnance Survey on behalf of HMSO. © Crown  
Copyright and database right 2024