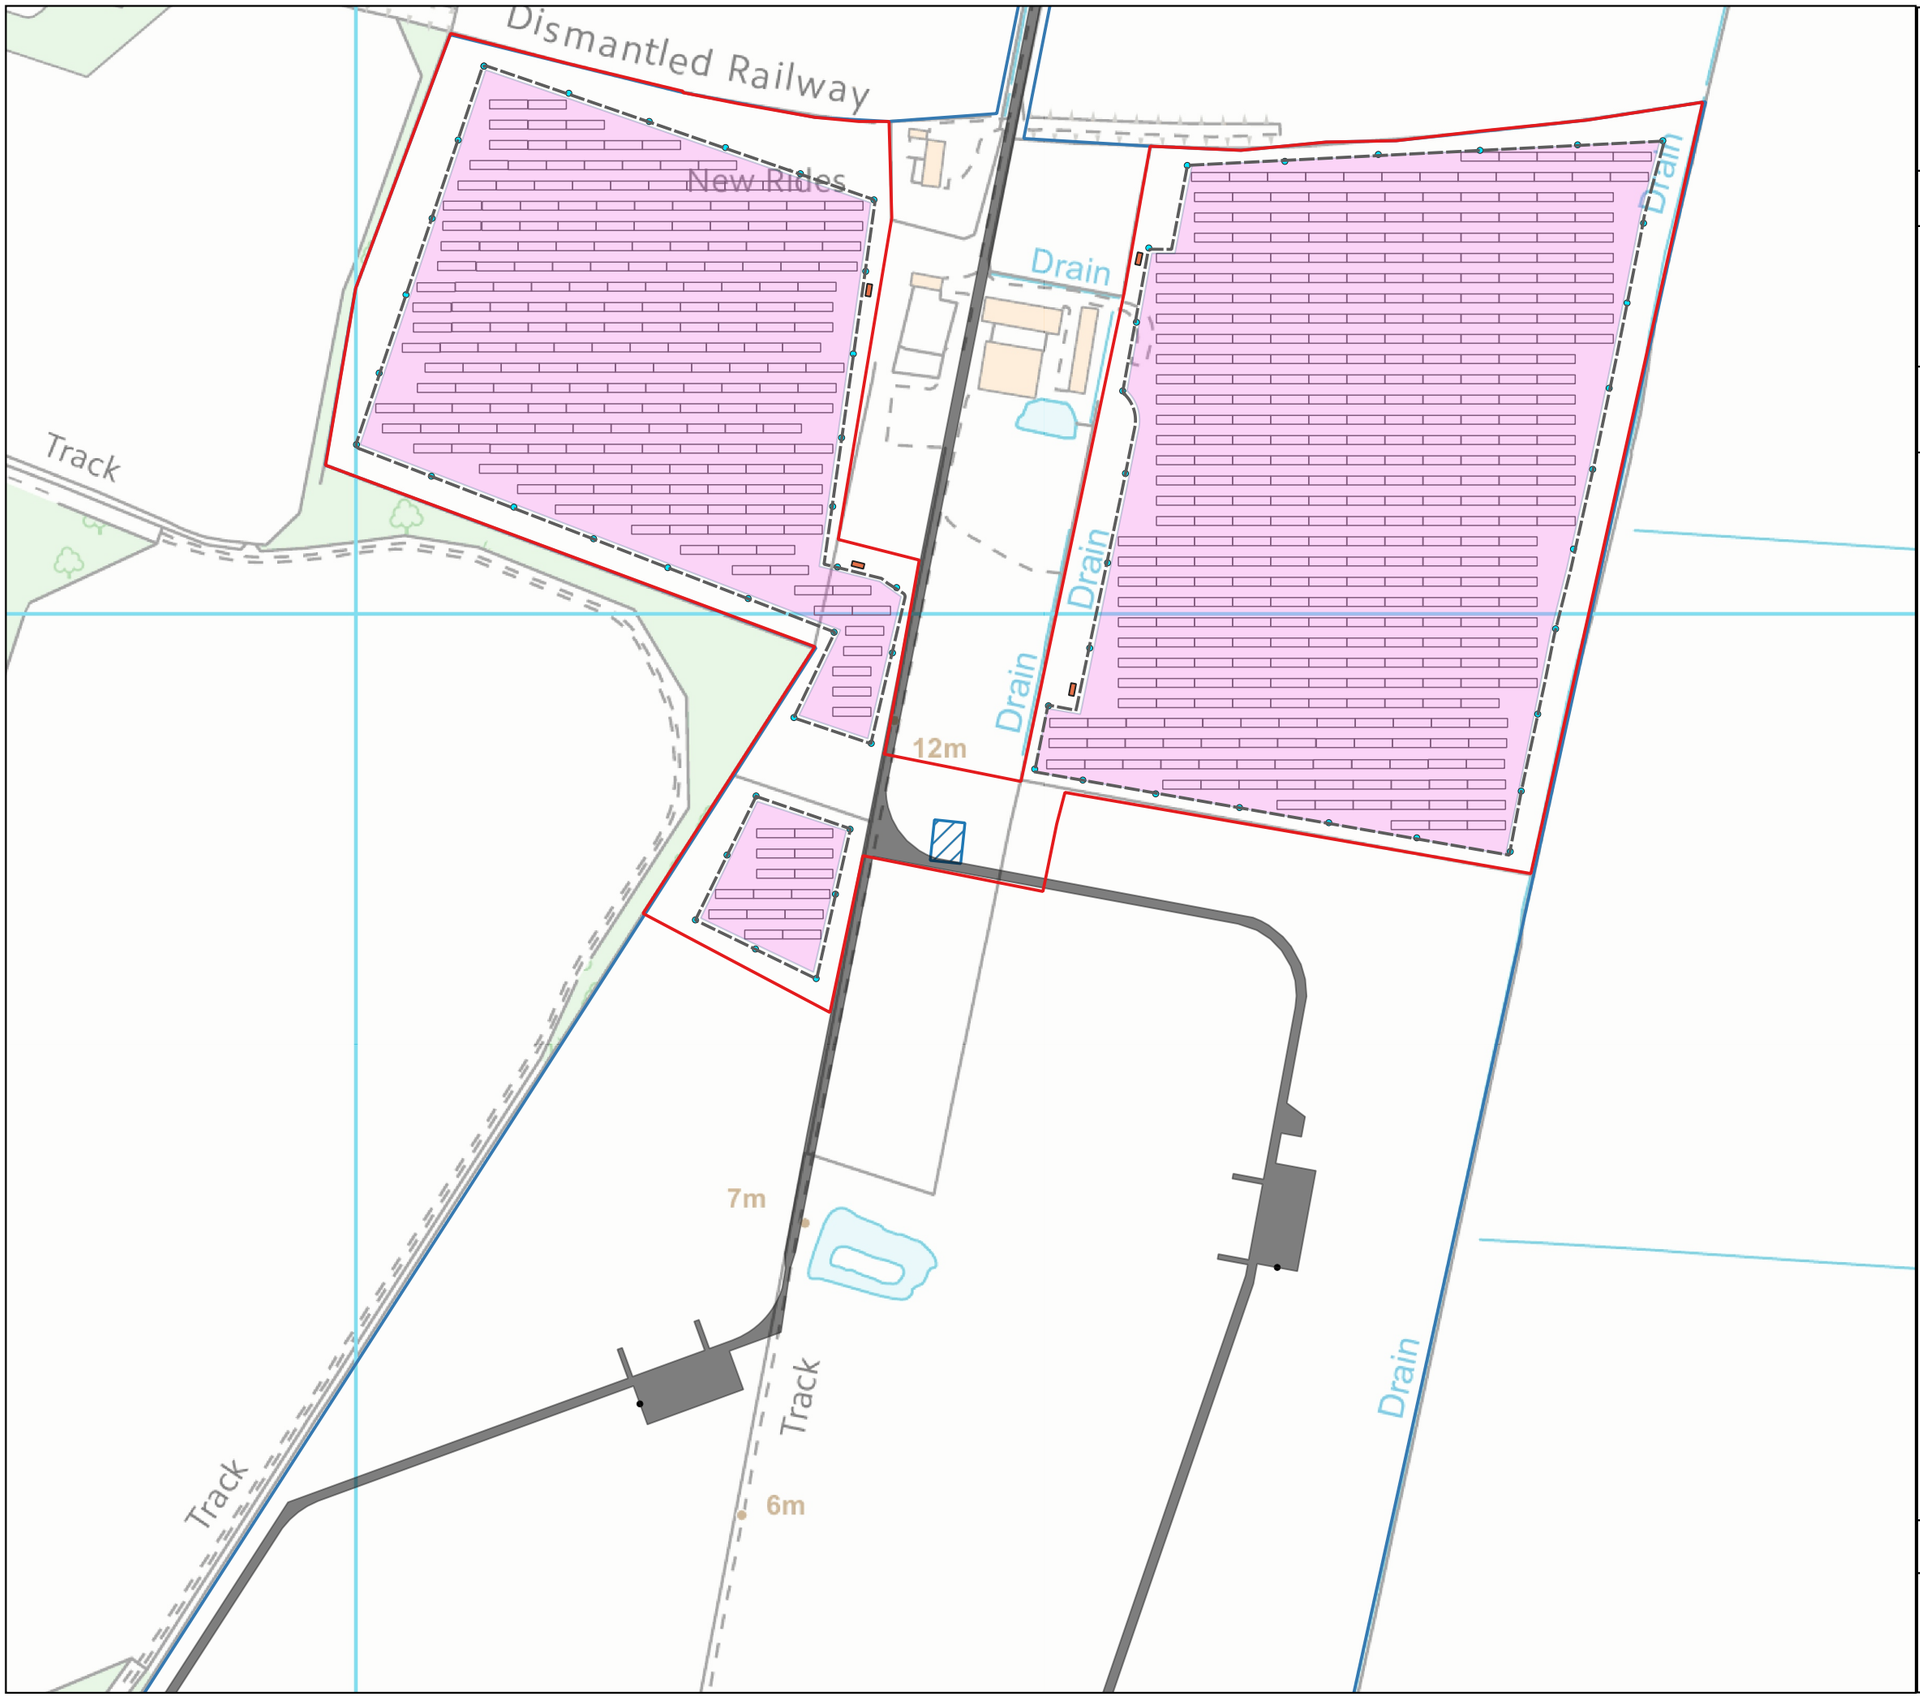

EnergieKontor

New Rides Solar

Office England:
4330 Park Approach
Leeds
LS15 8GB
T:+44 (0)113 204 4850

Office North Scotland:
11 Somerset Place
Glasgow
G3 7JT
T:+44 (0)141 354 6544

Office South Scotland:
31 Dewar Place Lane
Edinburgh
EH3 8EF
T:+44 (0)131 600 0852

www.energiekontor.co.uk

Proposed Site Layout Plan

Key:

- Site Boundary
- Land Under Applicants Control
- Development Parcels - Represent Maximum Area for siting of Solar Panels
- Indicative Solar PV Array Layout
- Indicative Transformer Location
- Fencing
- Proposed CCTV Camera Location
- Existing Wind Farm Substation
- Existing Wind Farm Turbines
- Existing Wind Farm Access Tracks and Hardstanding

0 50 100 m

N

Drawn by: FB Scale: 1:3,000 @ A3 Date: 18/06/2021 Revision: 2

Digital map data reproduced by permission of Ordnance Survey on behalf of HMSO. © Crown Copyright and database right 2020. Ordnance Survey Licence Number: 0100031673