



Allt Domhain Wind Farm Environmental Impact Assessment Report Volume 2: Figures

Energyfarm Allt Domhain Ltd

June 2025


VOLUME 2: FIGURES - CONTENTS

Figure Number by Chapter	Title
1	Introduction
1.1	Site Location
1.2	Site Boundary
2	EIA Methodology
	No figures associated with this chapter
3	Project Description
3.1a	Site Layout
3.1b	Site Layout
3.2a	Typical Turbine Elevation 200m
3.2b	Typical Turbine Elevation 230m
3.3	Typical Turbine Foundations
3.4	Typical Track Cross Section
3.5	Typical Watercourse Crossing
3.6	Typical Construction Compound
3.7	Typical Crane Hardstanding
3.8	Typical Cable Trench Design
3.9	Typical 132kV Substation and Compound
3.10	Typical Turning Head
3.11	Junction Designs
3.12	Indicative Bridge Crossing
4	Design Evolution
	All figures are embedded into this chapter
5	Renewable Energy and Planning Policy
	No figures associated with this chapter
6	Landscape and Visual (Photomontages associated with this chapter are located within Volume 3, and Night-time assessment and Scoped Out/NSA visualisations are included within Volume 4)
6.1	Landscape and Visual Study Area
6.2a	Zone of Theoretical Visibility (ZTV) to Blade Tip with Viewpoint Locations
6.2b	ZTV to Blade Tip with Viewpoint Locations (Land only)
6.3a	ZTV to Hub Height with Viewpoint Locations
6.3b	ZTV to Hub Height with Viewpoint Locations (Land Only)
6.4	Detailed ZTV to Blade Tip

Figure Number by Chapter	Title
6.5	ZTV to Blade Tip with Viewpoint Locations and Cumulative Wind Farms (1:120,000)
6.6	ZTV to Blade Tip with Viewpoint Locations and Cumulative Wind Farms (1:50,000)
6.7	Landscape Character
6.8	Detailed Landscape Character
6.9a	Landscape Planning Designations
6.9b	North Arran National Scenic Area – Blade Tip ZTV
6.9c	North Arran National Scenic Area – Hub Height ZTV
6.10	National Recreational Routes and Ferry Routes
6.11	Local Recreational Routes and Key Tourist Destinations within 10km
6.12	Cumulative Wind Farms within 45km
6.13	Cumulative ZTV – Allt Domhain with Beinn an Tuirc Group, Blary Hill & Auchadaduie
6.14	Cumulative ZTV – Allt Domhain with Clachaig Glen + Tany IV Repower
6.15	Cumulative ZTV – Allt Domhain with Existing and Consented Wind Farms within 10km
6.16	Cumulative ZTV – Allt Domhain with Existing and Consented Wind Farms between 10-45km
6.17	Cumulative ZTV – Allt Domhain with Application Wind Farms within 10km
6.18a	Residential Properties within 3km
6.18b-g	Residential Visual Amenity Assessment
7	Ecology
7.1	Site Layout and Survey Area
7.2	UKHab Mapping Results
7.3	NVC Mapping Results
7.4	GWDTE Results
7.5	Protected Species Survey Results
7.6	Bat Cumulative Assessment
8	Ornithology
8.1	Site Boundary and Proposed Allt Domhain Wind Farm Infrastructure
8.2	Proposed Allt Domhain Development Site Context in Relation to Natural Heritage Future Zone Boundary (NHFZ) and Special Protected Areas (SPAs)
8.3	Proposed Allt Domhain Development Site Context in Relation to SPAs and SSSIs
8.4	Access Restriction at Proposed Allt Domhain Wind Farm Development Site
8.5	Vantage Point Locations and Their Viewshed at Proposed Allt Domhain Wind Farm Development Site
8.6	Flight Activity (Vantage Point) Survey Results – Year 1 Breeding Season, April-August 2018
8.7	Flight Activity (Vantage Point) Survey Results – Year 1 Non-breeding Season, September 2018-March 2019
8.8	Flight Activity (Vantage Point) Survey Results – Year 2 Breeding Season, April-August 2019

Figure Number by Chapter	Title
8.9	Flight Activity (Vantage Point) Survey Results – Year 2 Non-breeding Season, September 2019-March 2020
8.10	Flight Activity (Vantage Point) Survey Results – Year 3 Non-breeding Season, March 2023
8.11	Flight Activity (Vantage Point) Survey Results – Year 3 Breeding Season, April-August 2023
8.12	Flight Activity (Vantage Point) Survey Results – Year 4 Non-breeding Season, October 2024-March 2025
8.13	Incidental Flight Activity (Vantage Point) Greenland White-Fronted Goose Flights - Year 1 and Year 2 Non-breeding Season
8.14	2018 Breeding Raptor and Targeted Eagle Survey Results
8.15	2019 Breeding Raptor and Targeted Eagle Survey Results
8.16	2020 Breeding Raptor and Targeted Eagle Survey Results
8.17	2023 Breeding Raptor and Targeted Eagle Survey Results
8.18	Moorland Breeding Birds Results (2018)
8.19	Moorland Breeding Birds Results (2019)
8.20	Moorland Breeding Birds Results (2023)
8.21	Golden Eagle Topography Model
9	Hydrology, Geology and Peat
9.1	Superficial Geology
9.2	Bedrock Geology
9.3	Soils Mapping
9.4a	Regional Hydrology: Superficial Deposits Aquifer Productivity
9.4.b	Regional Hydrogeology: Bedrock Aquifer Productivity
9.5	Groundwater Vulnerability
9.6	Hydrological Features
9.7	Private Water Supplies
10	Cultural Heritage
10.1	Designated Assets
10.2	Non-Designated Assets
11	Noise
11.1	Construction Noise Assessment Locations
11.2	Operational Noise Monitoring and Assessment Locations
12	Traffic
12.1	Study Area
12.2	Traffic Count Locations
12.3	Personal Injury Accident Locations
12.4	Abnormal Indivisible Load Delivery Route Plan
13	Socio-Economics, Recreation and Tourism

Figure Number by Chapter	Title
	No figures associated with this chapter
14	Other Issues
	No figures associated with this chapter
15	Schedule of Mitigation
	No figures associated with this chapter

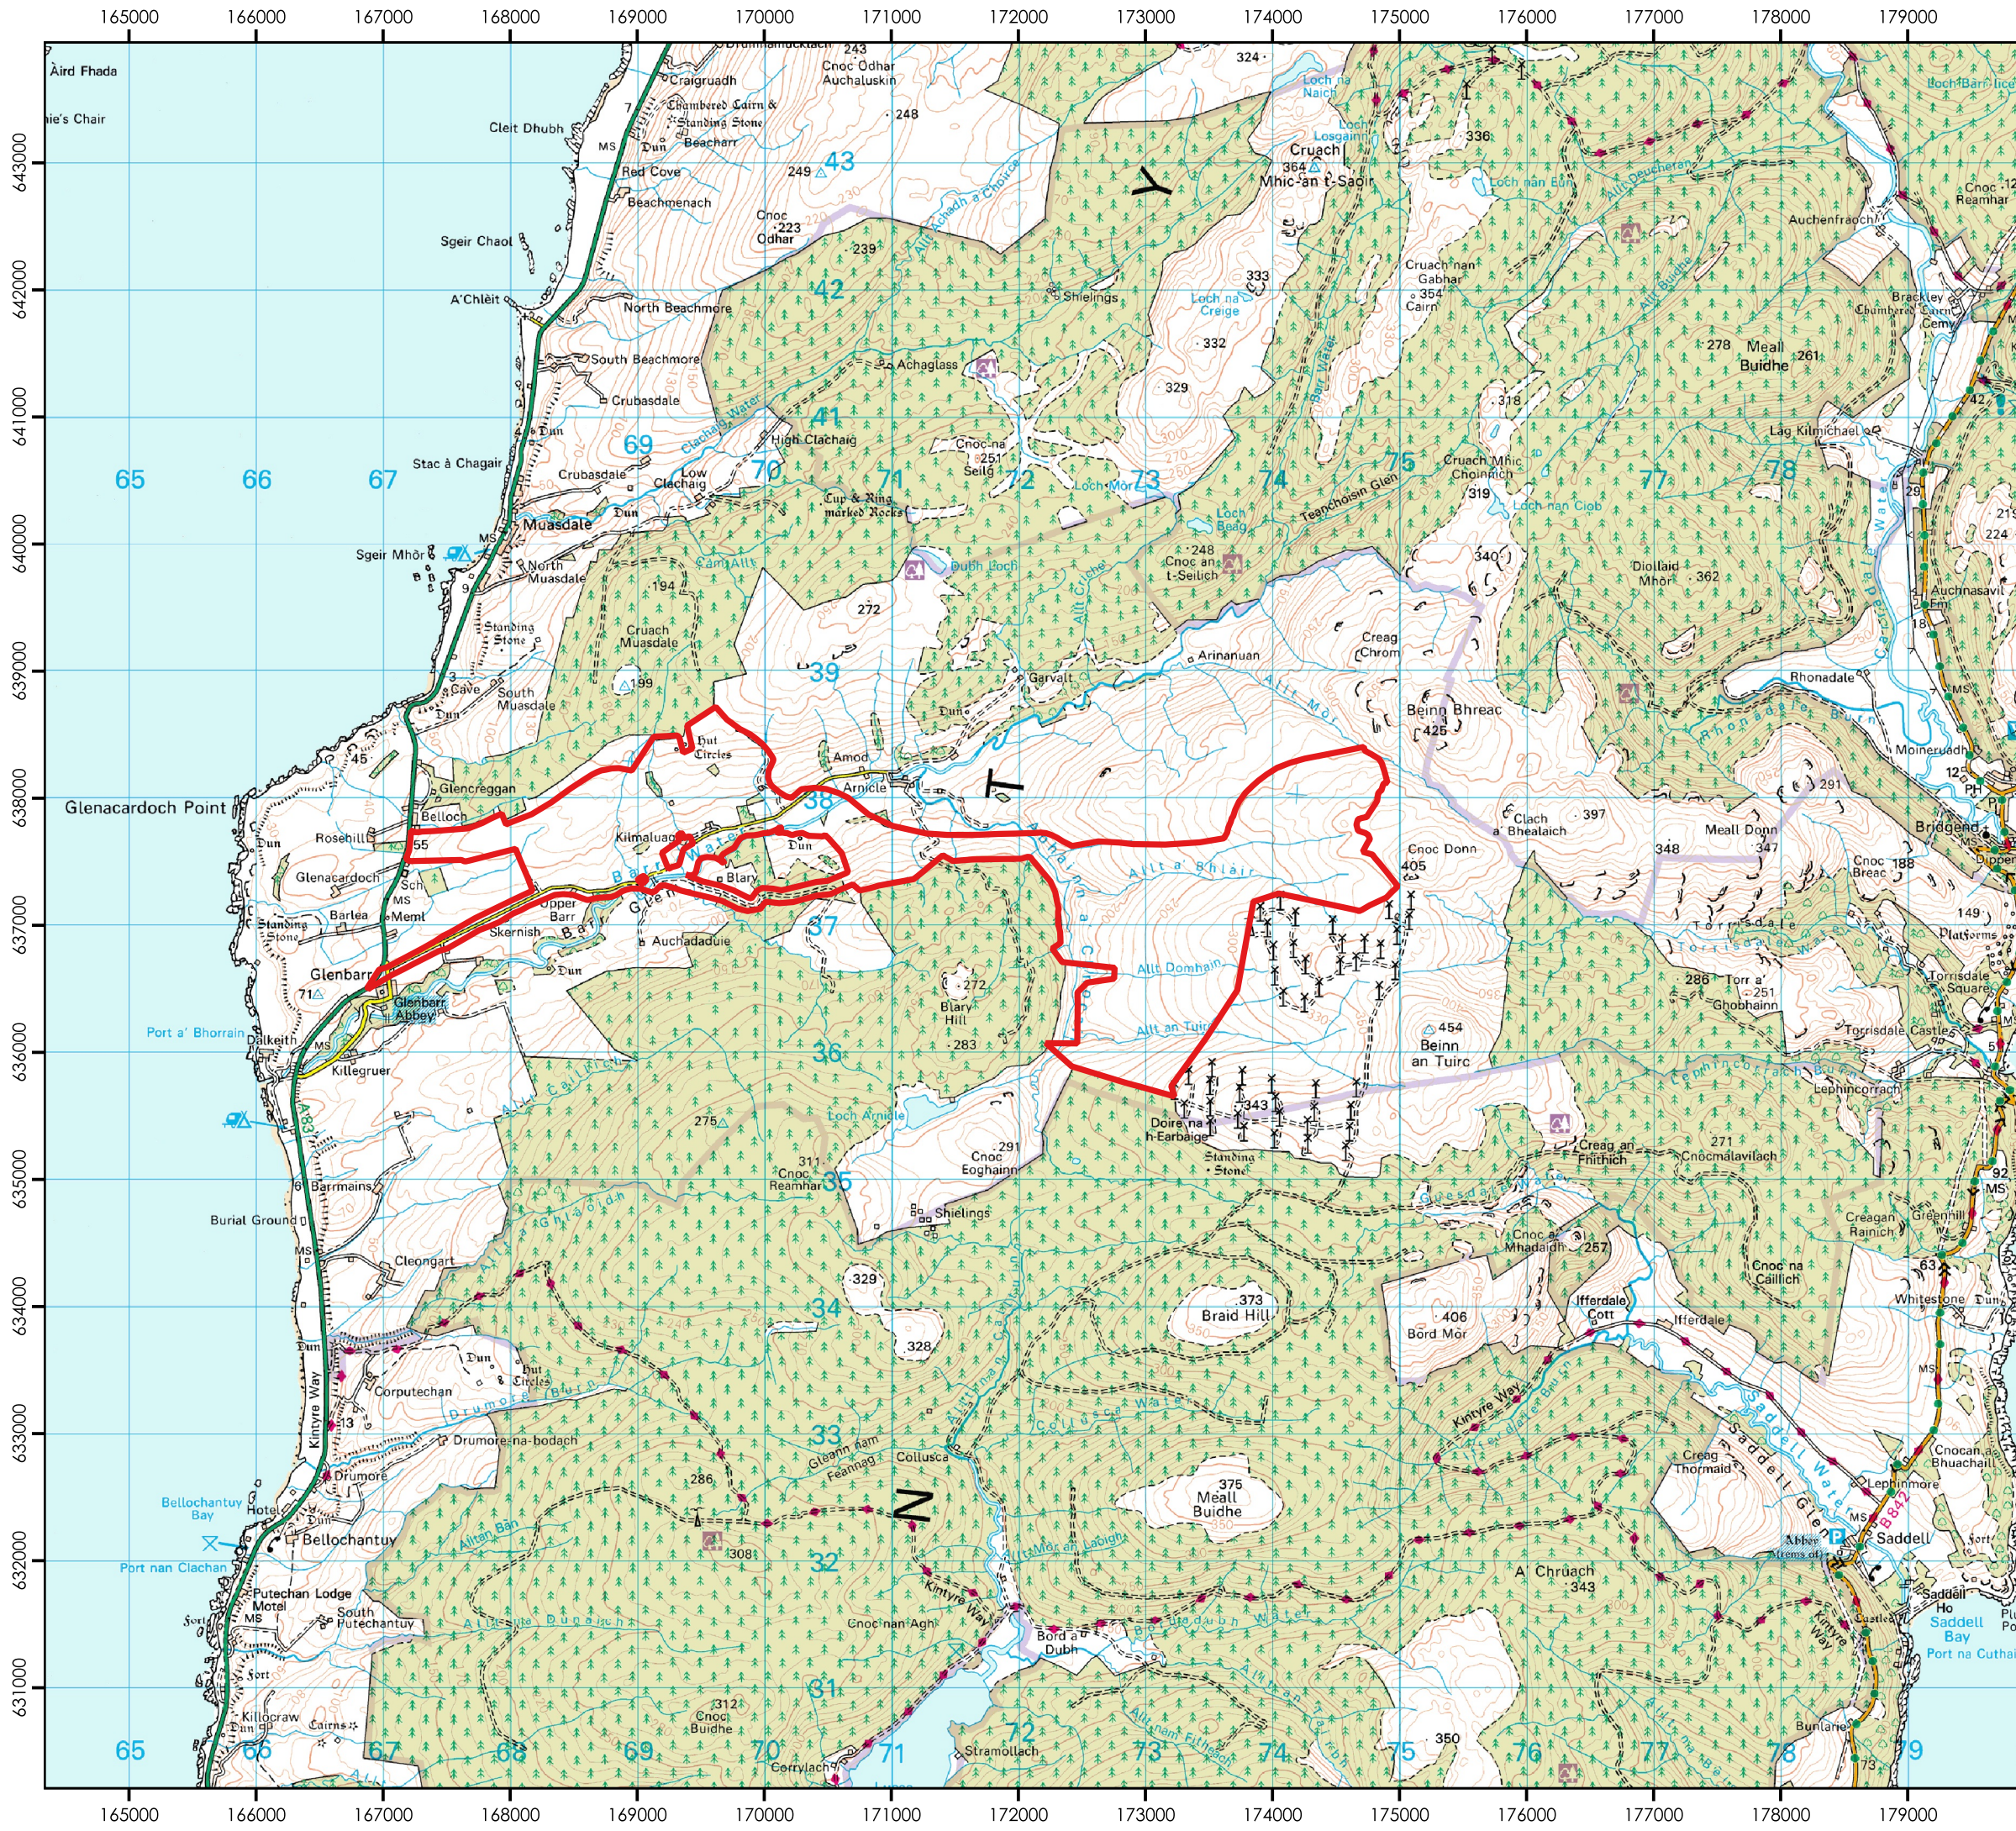

Allt Domhain Wind Farm

ENERGYFARM ALLT DOMHAIN LTD
Registered Office:
4330 Park Approach, Leeds, LS15 8GB
www.energiekontor.co.uk


Figure 1.1: Site Location

Key:

 Allt Domhain Site Boundary



Drawn by: OLCA Scale: 1:50,000 @ A3
Date: 03/04/2025 Revision: 1
Digital map data reproduced by permission of
Ordnance Survey on behalf of HMSO. © Crown
Copyright and database right 2025. Ordnance
Survey Licence Number: 0100031673

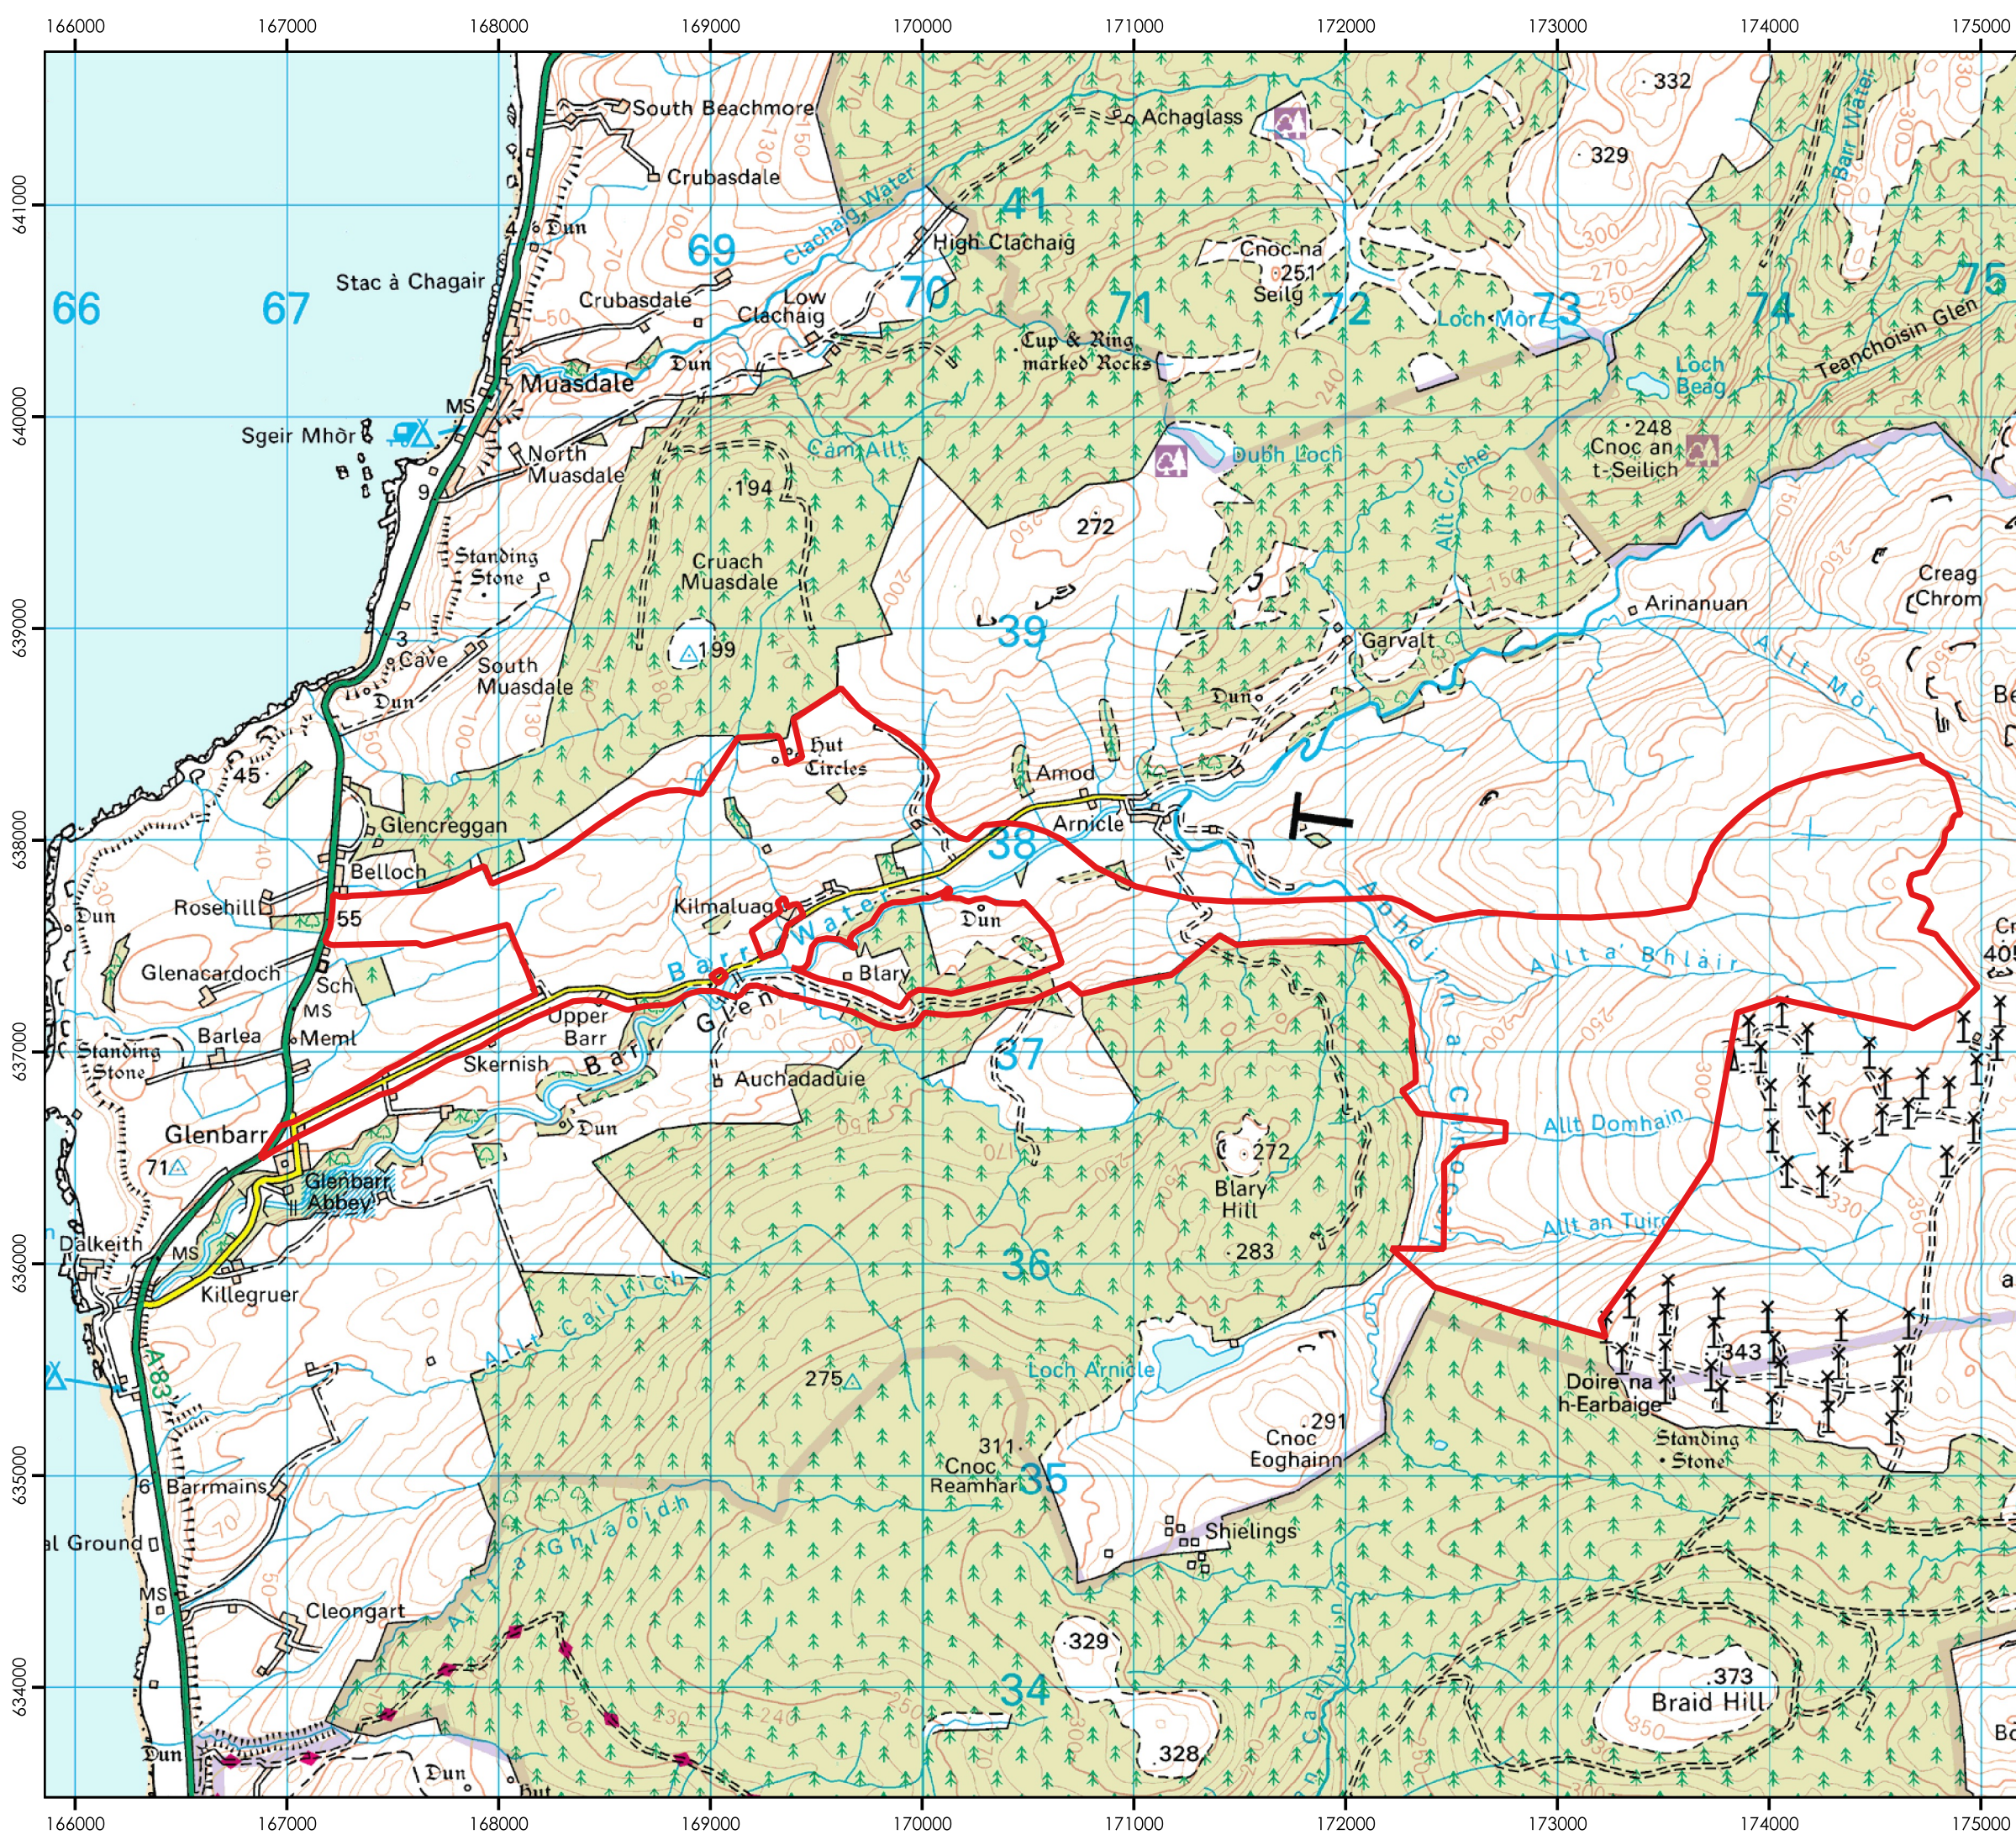

Allt Domhain Wind Farm

ENERGYFARM ALLT DOMHAIN LTD


Registered Office:
4330 Park Approach, Leeds, LS15 8GB

www.energiekontor.co.uk


Figure 1.2: Site Boundary

Key:

 Allt Domhain Site Boundary

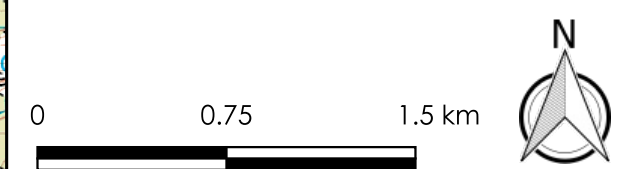

Drawn by: OLCA Scale: 1:30,000 @ A3
Date: 03/04/2025 Revision: 1
Digital map data reproduced by permission of
Ordnance Survey on behalf of HMSO. © Crown
Copyright and database right 2025. Ordnance
Survey Licence Number: 0100031673

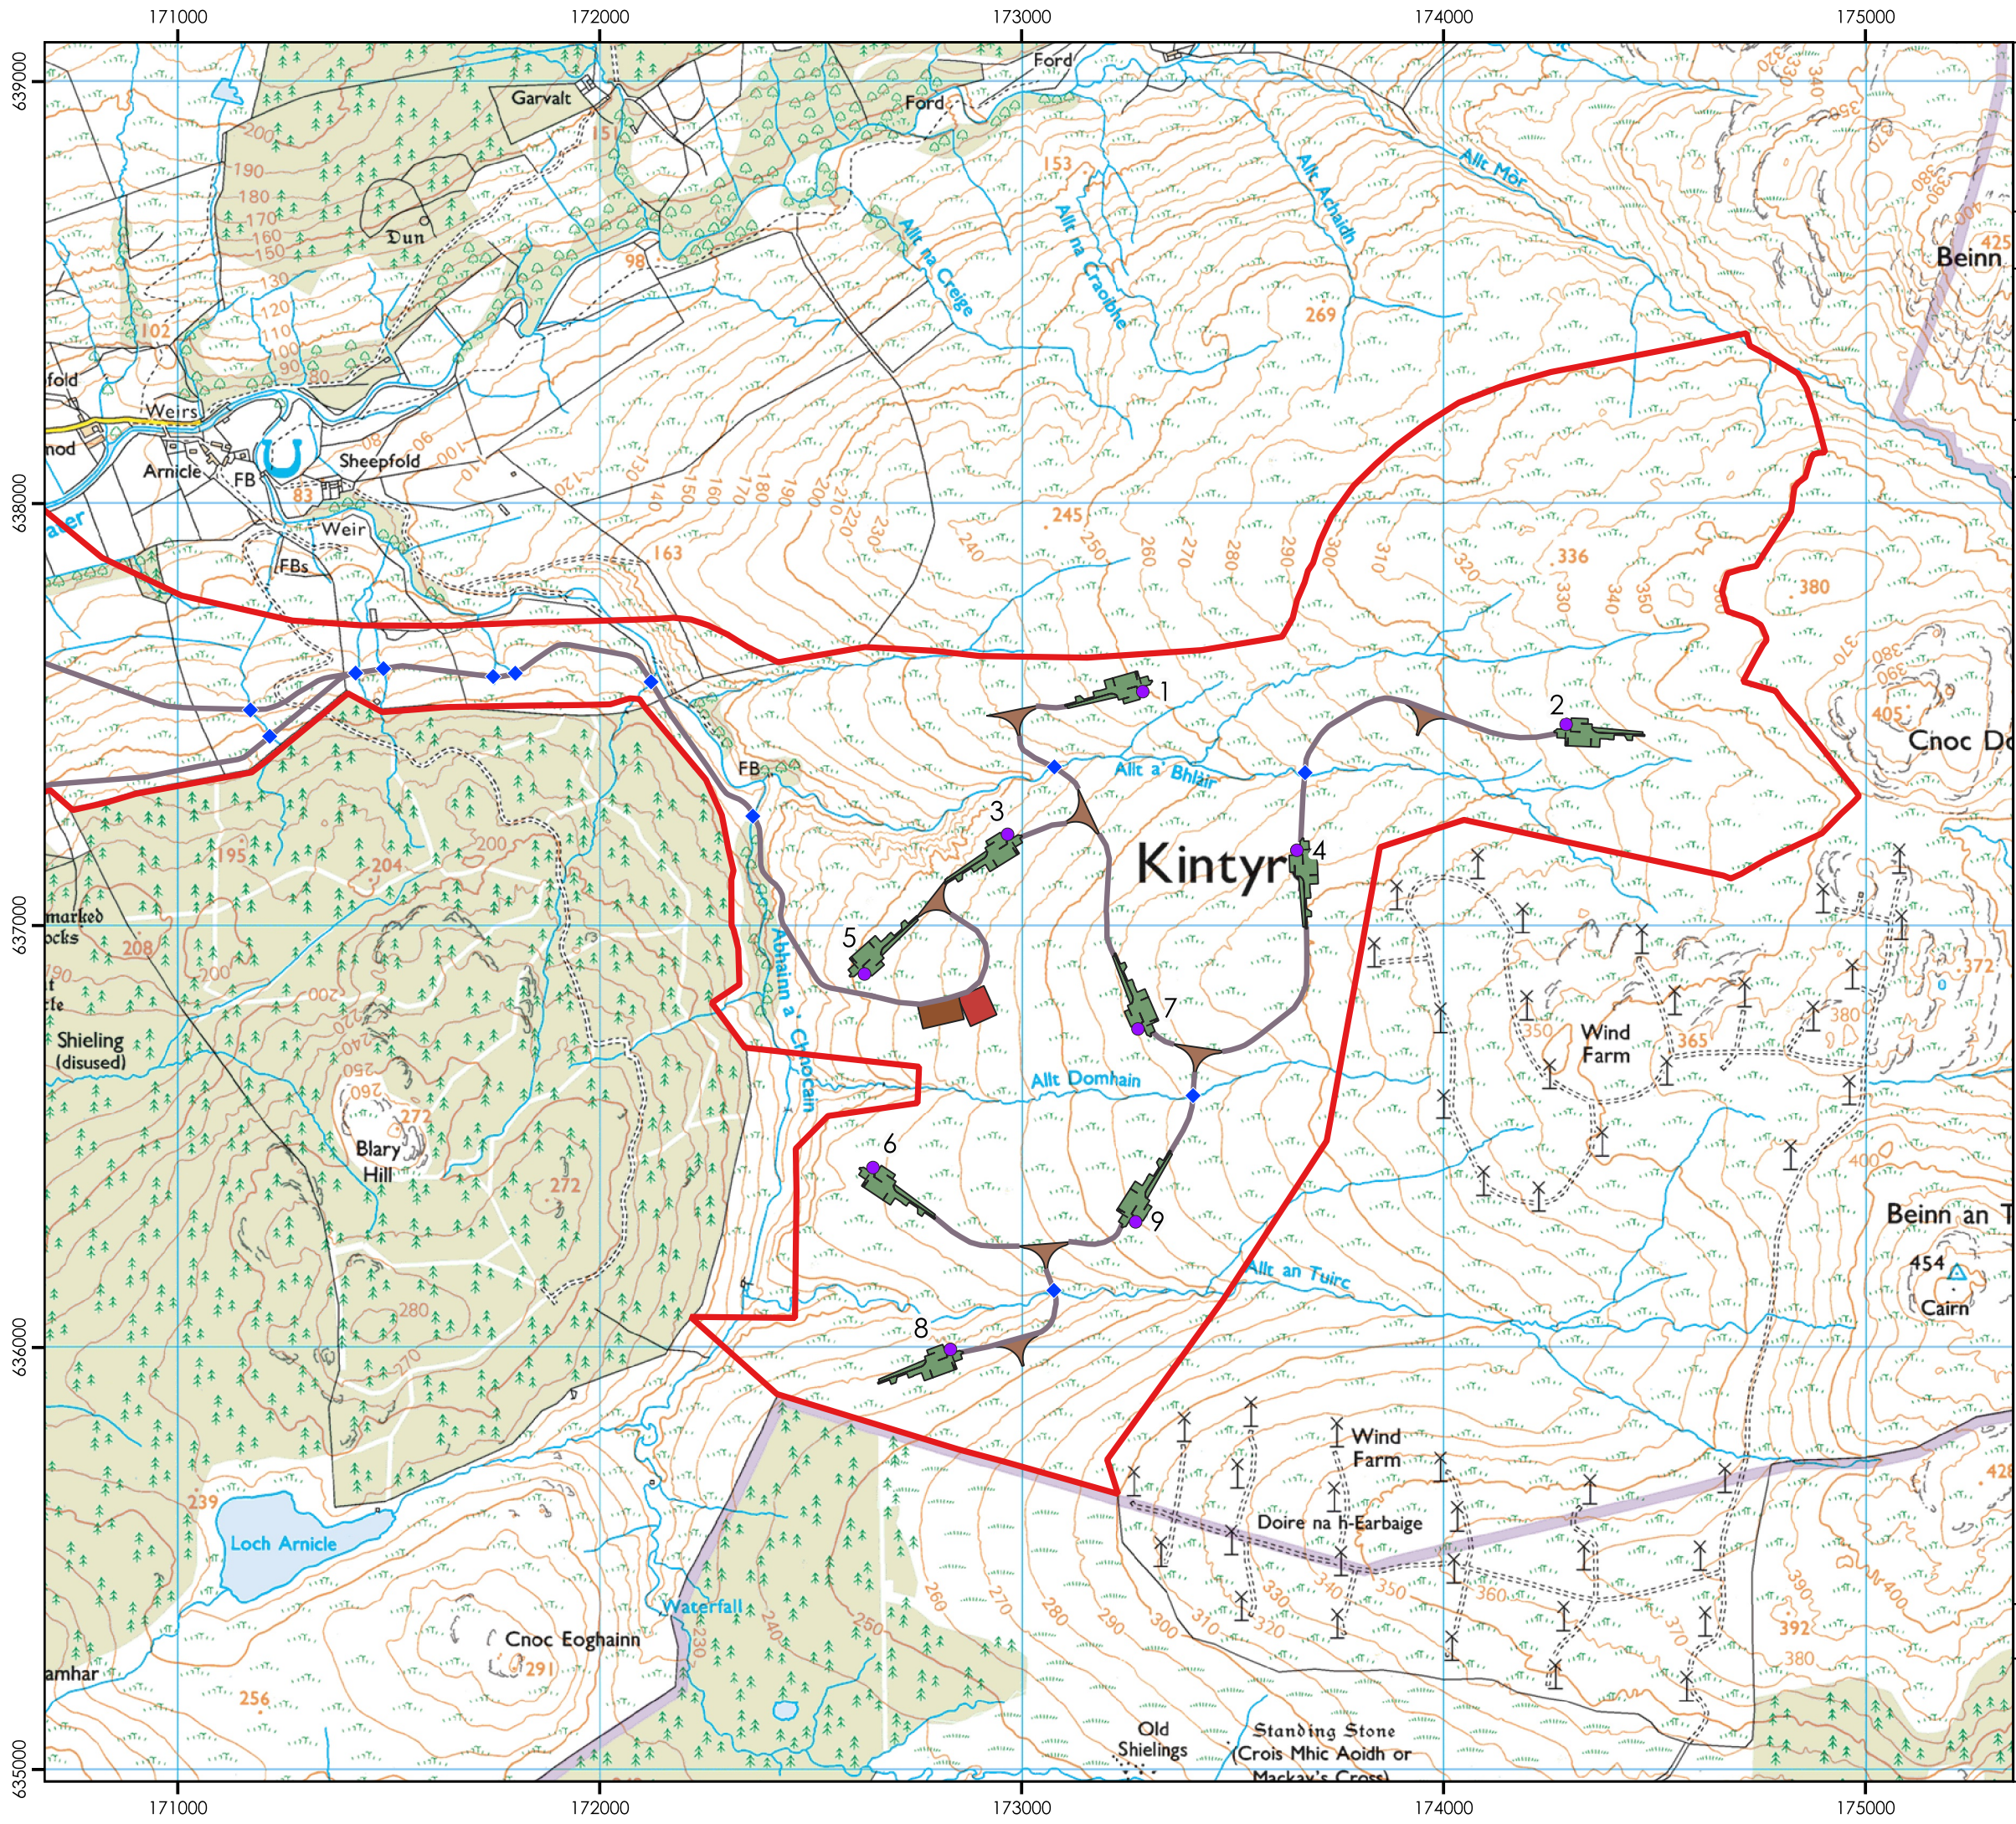

Allt Domhain Wind Farm

ENERGYFARM ALLT DOMHAIN LTD

Registered Office:
4330 Park Approach, Leeds, LS15 8GB

www.energiekontor.co.uk

Figure 3.1a: Site Layout

Key:

- Allt Domhain Site Boundary
- Turbine Layout
- Construction Compound
- Crane Pad
- Substation compound
- Turning Head
- New Track
- New Water Course Crossing


0 0.25 0.5 km



Drawn by: OLCA Scale: 1:15,000 @ A3

Date: 03/04/2025 Revision: 1

Digital map data reproduced by permission of
Ordnance Survey on behalf of HMSO. © Crown
Copyright and database right 2025. Ordnance
Survey Licence Number: 0100031673

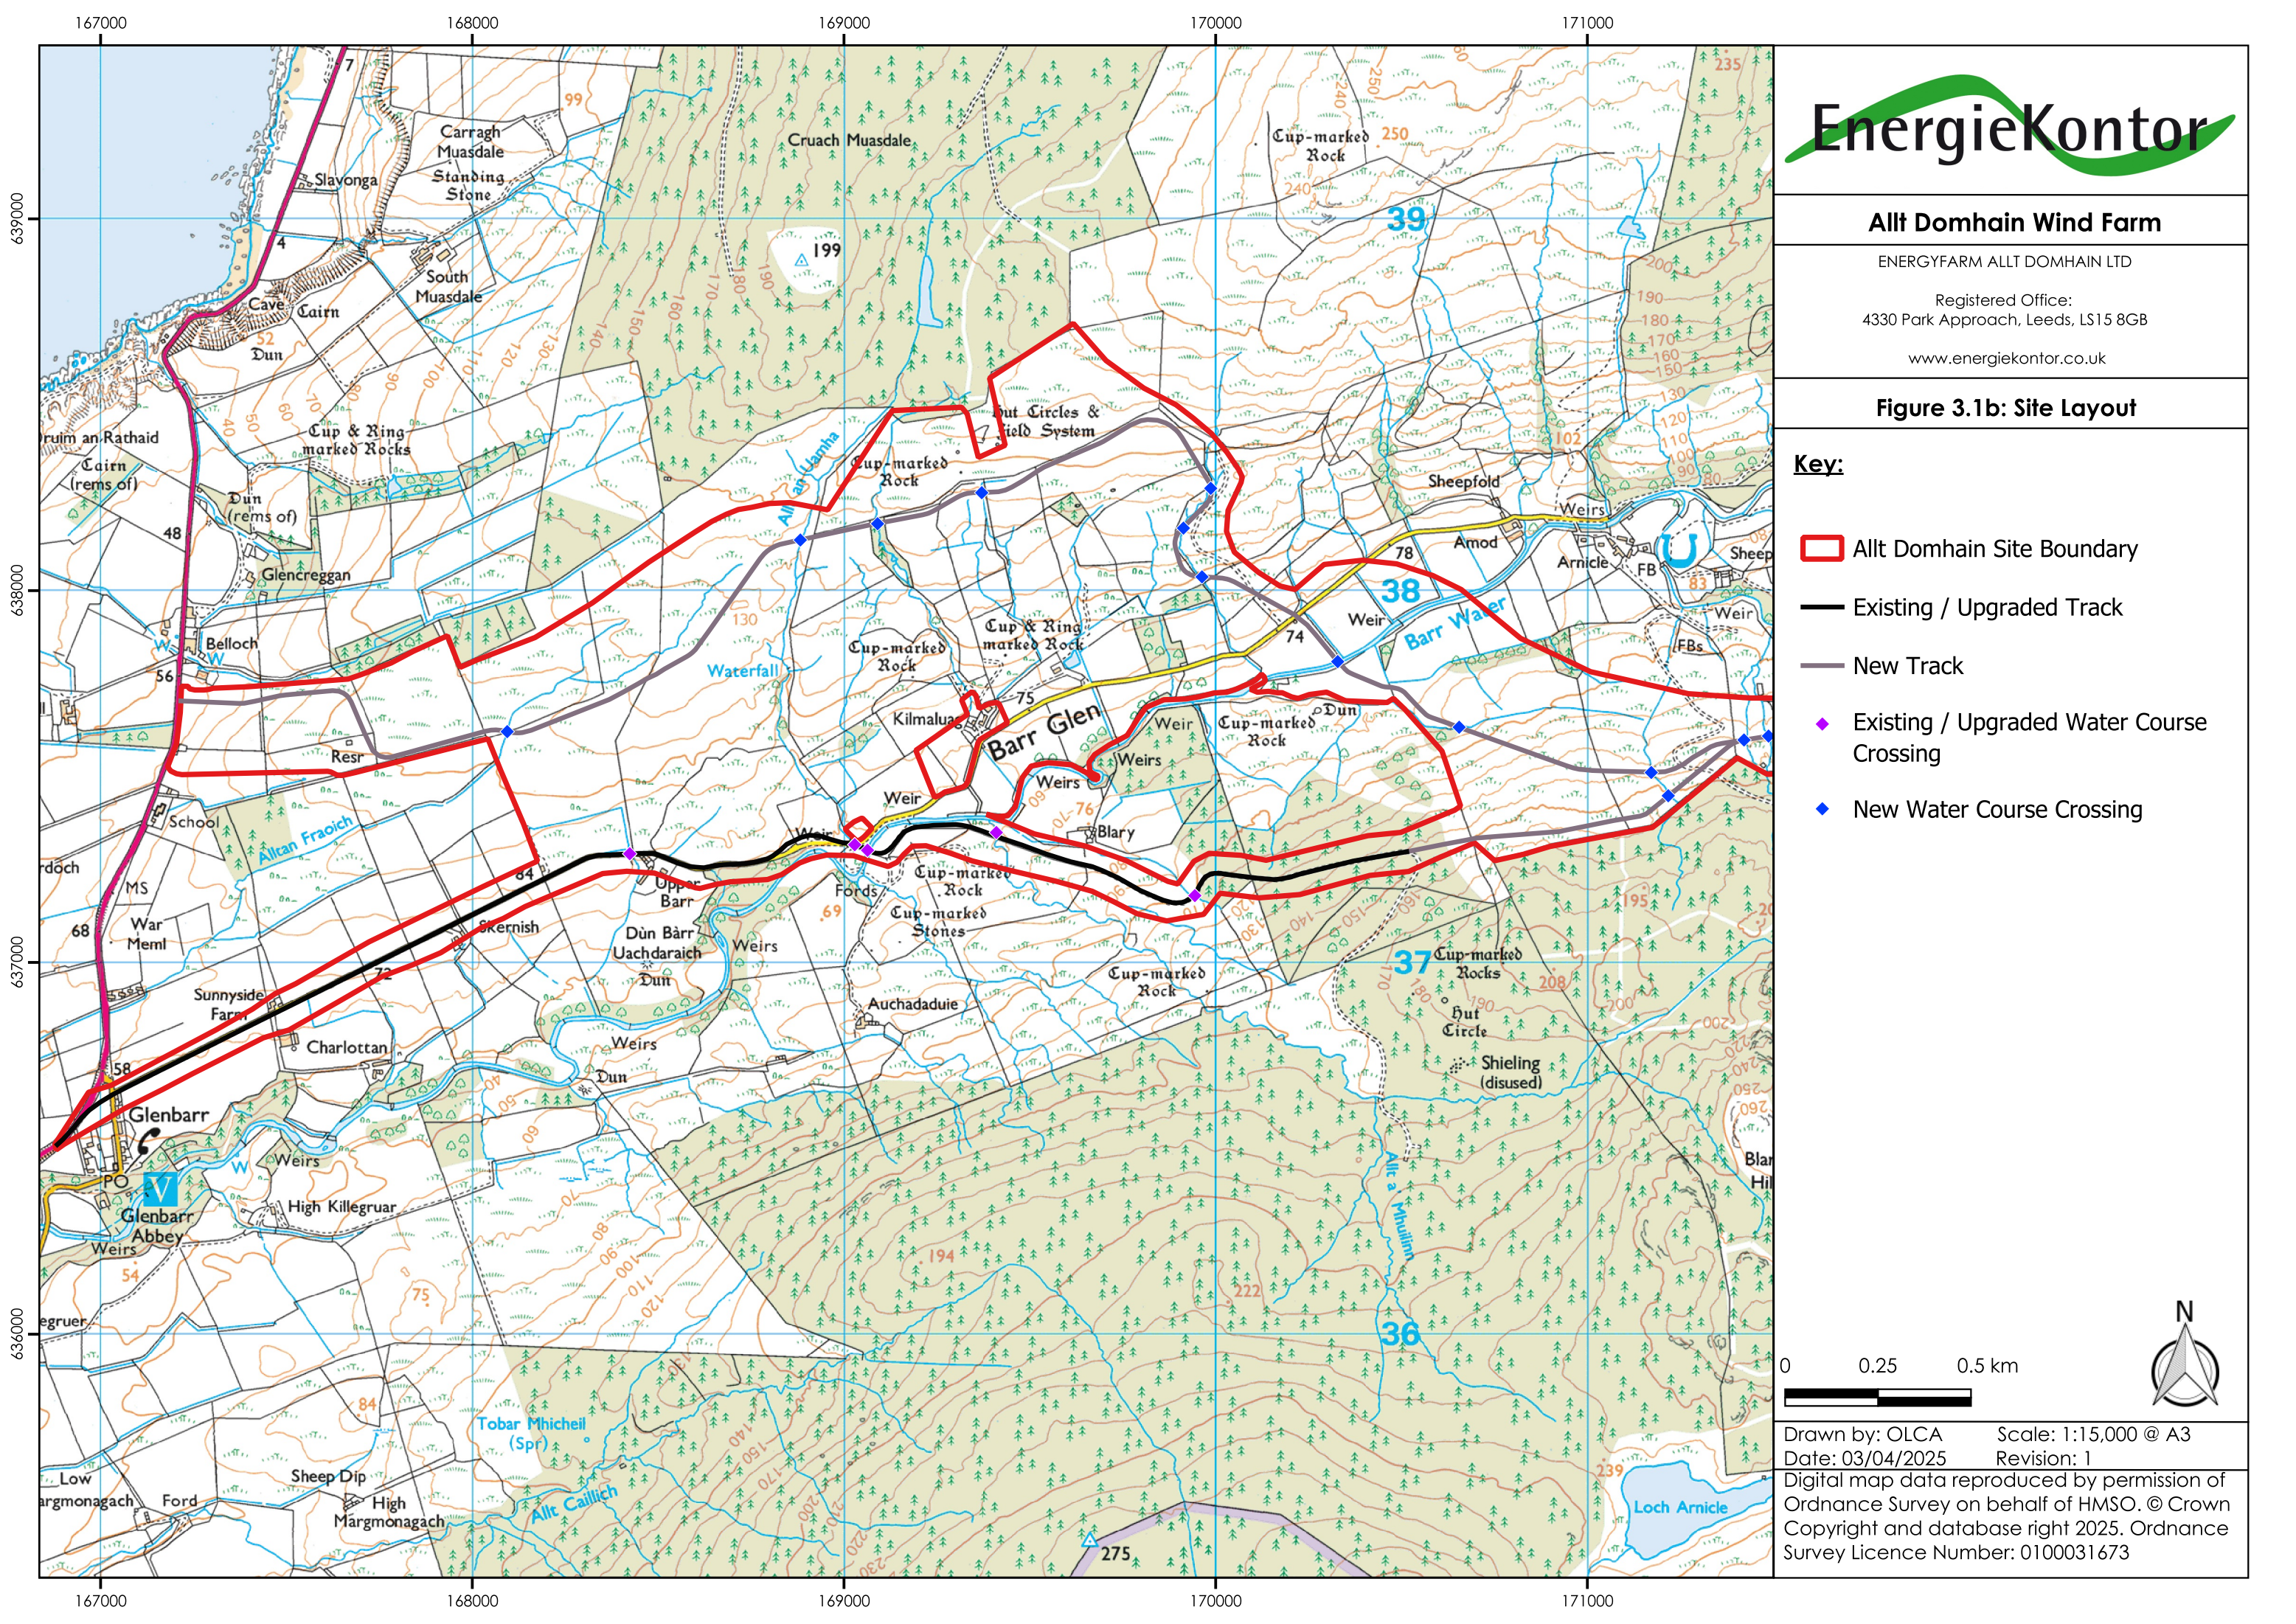

Allt Domhain Wind Farm

ENERGYFARM ALLT DOMHAIN LTD

Registered Office:
4330 Park Approach, Leeds, LS15 8GB

www.energiekontor.co.uk

Figure 3.1b: Site Layout

Key:

- Allt Domhain Site Boundary
- Existing / Upgraded Track
- New Track
- Existing / Upgraded Water Course Crossing
- New Water Course Crossing

0 0.25 0.5 km



Drawn by: OLCA Scale: 1:15,000 @ A3

Date: 03/04/2025 Revision: 1

Digital map data reproduced by permission of
Ordnance Survey on behalf of HMSO. © Crown
Copyright and database right 2025. Ordnance
Survey Licence Number: 0100031673



Alit Domhain Wind Farm


ENERGYFRAM ALLT DOMHAIN LTD
Registered office:
4330 Park Approach, Leeds, LS15 8GB
www.energiekontor.co.uk

Figure 3.2a: Typical Turbine Elevation (200m)

Notes:

For indicative purposes only - not to scale.

Based on a Vestas 162 machine.

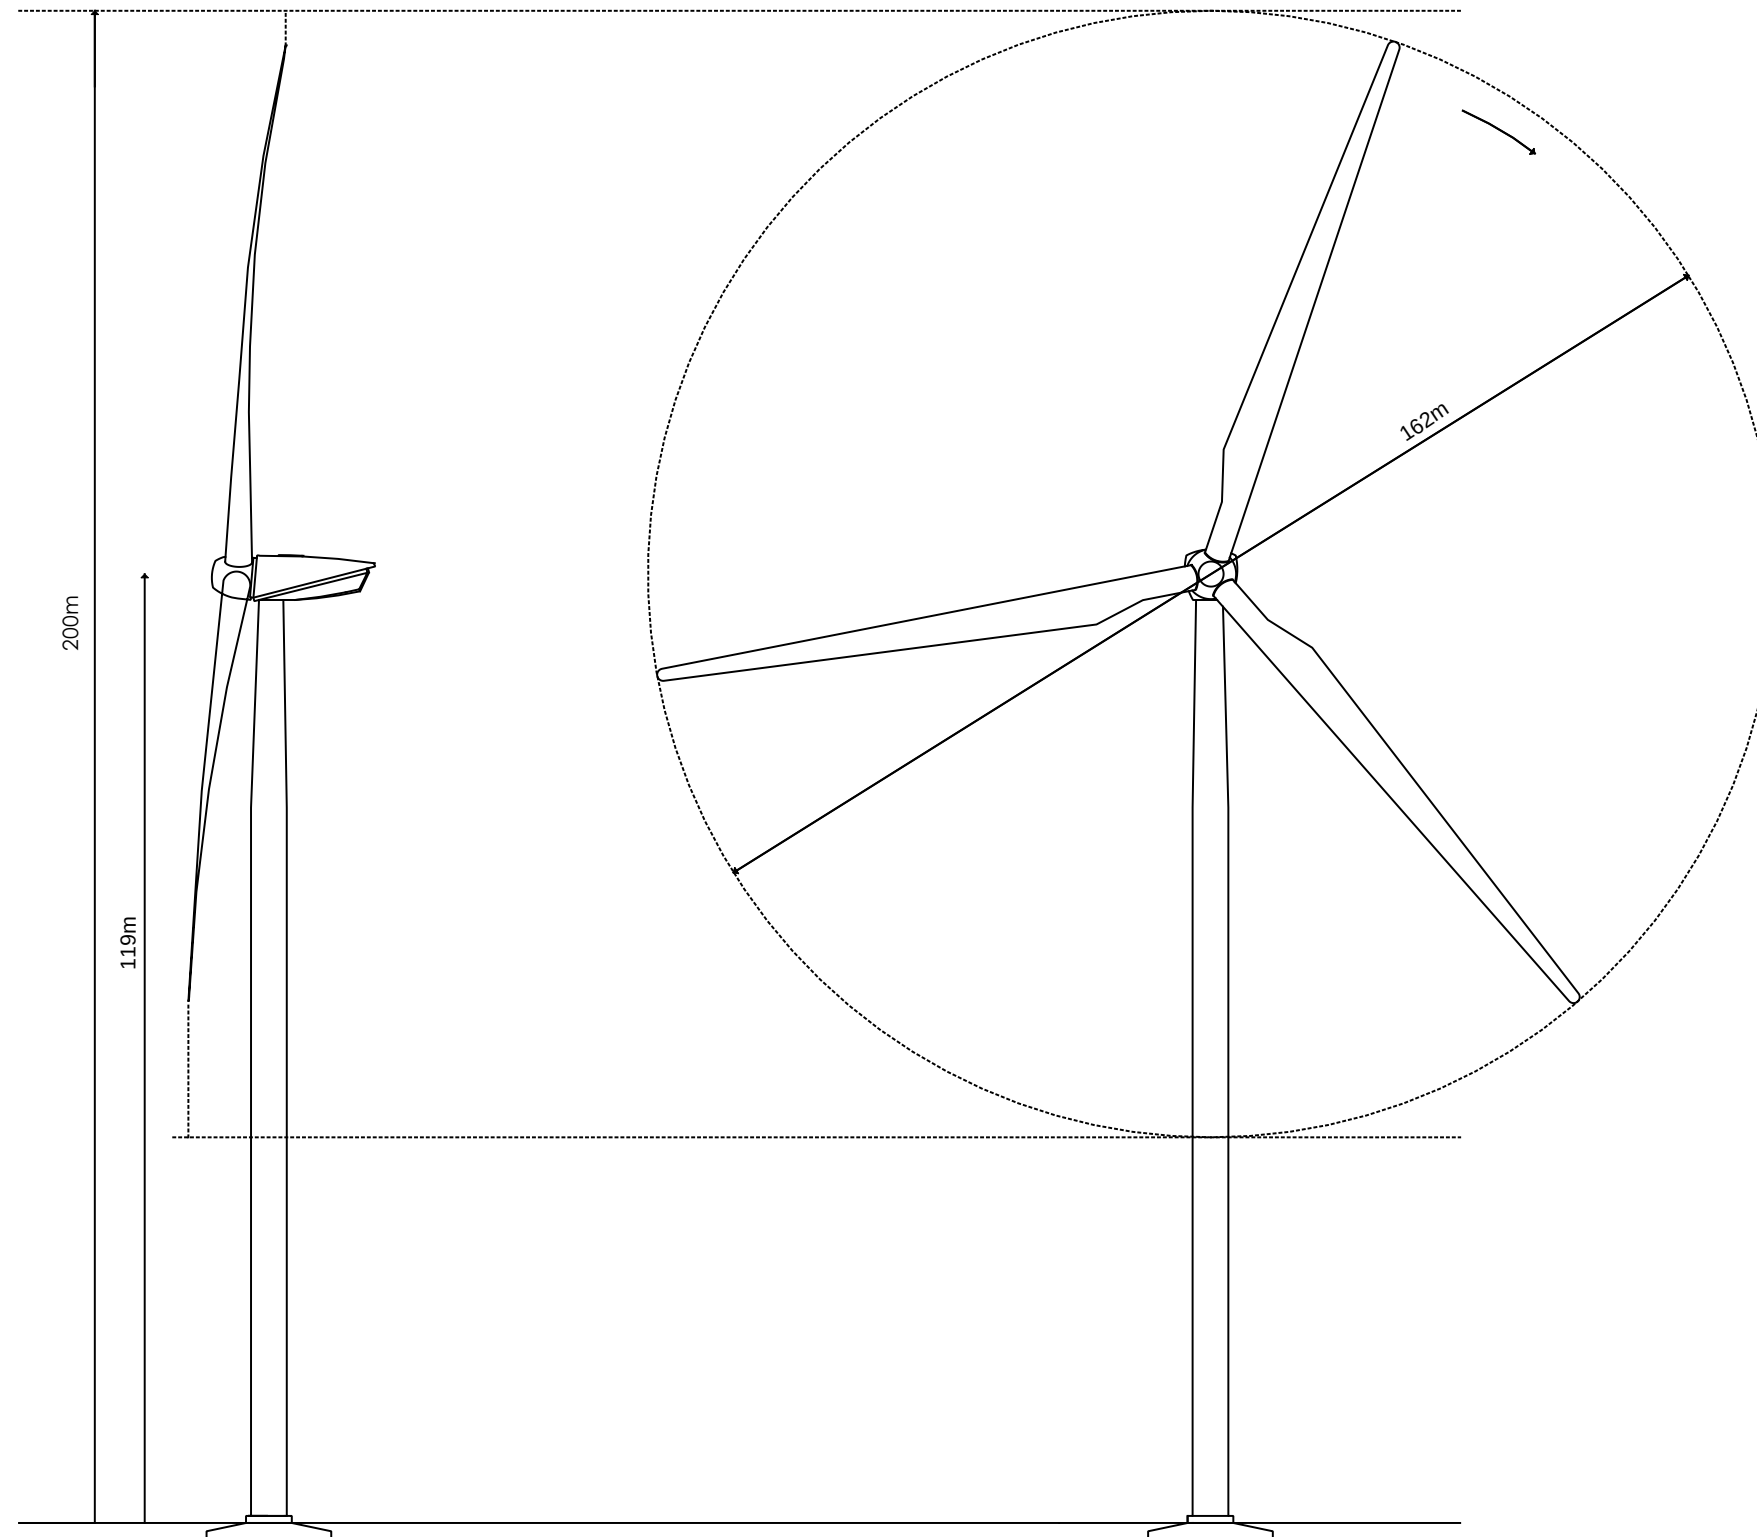

Drawn by: OLCA Date: 03/04/2025



Allt Domhain Wind Farm

ENERGYFARM ALLT DOMHAIN LTD
Registered office:
4330 Park Approach, Leeds, LS15 8GB
www.energiekontor.co.uk

Figure 3.2b: Typical Turbine Elevation (230m)

Notes:

For indicative purposes only - not to scale.

Based on a Vestas 162 machine.

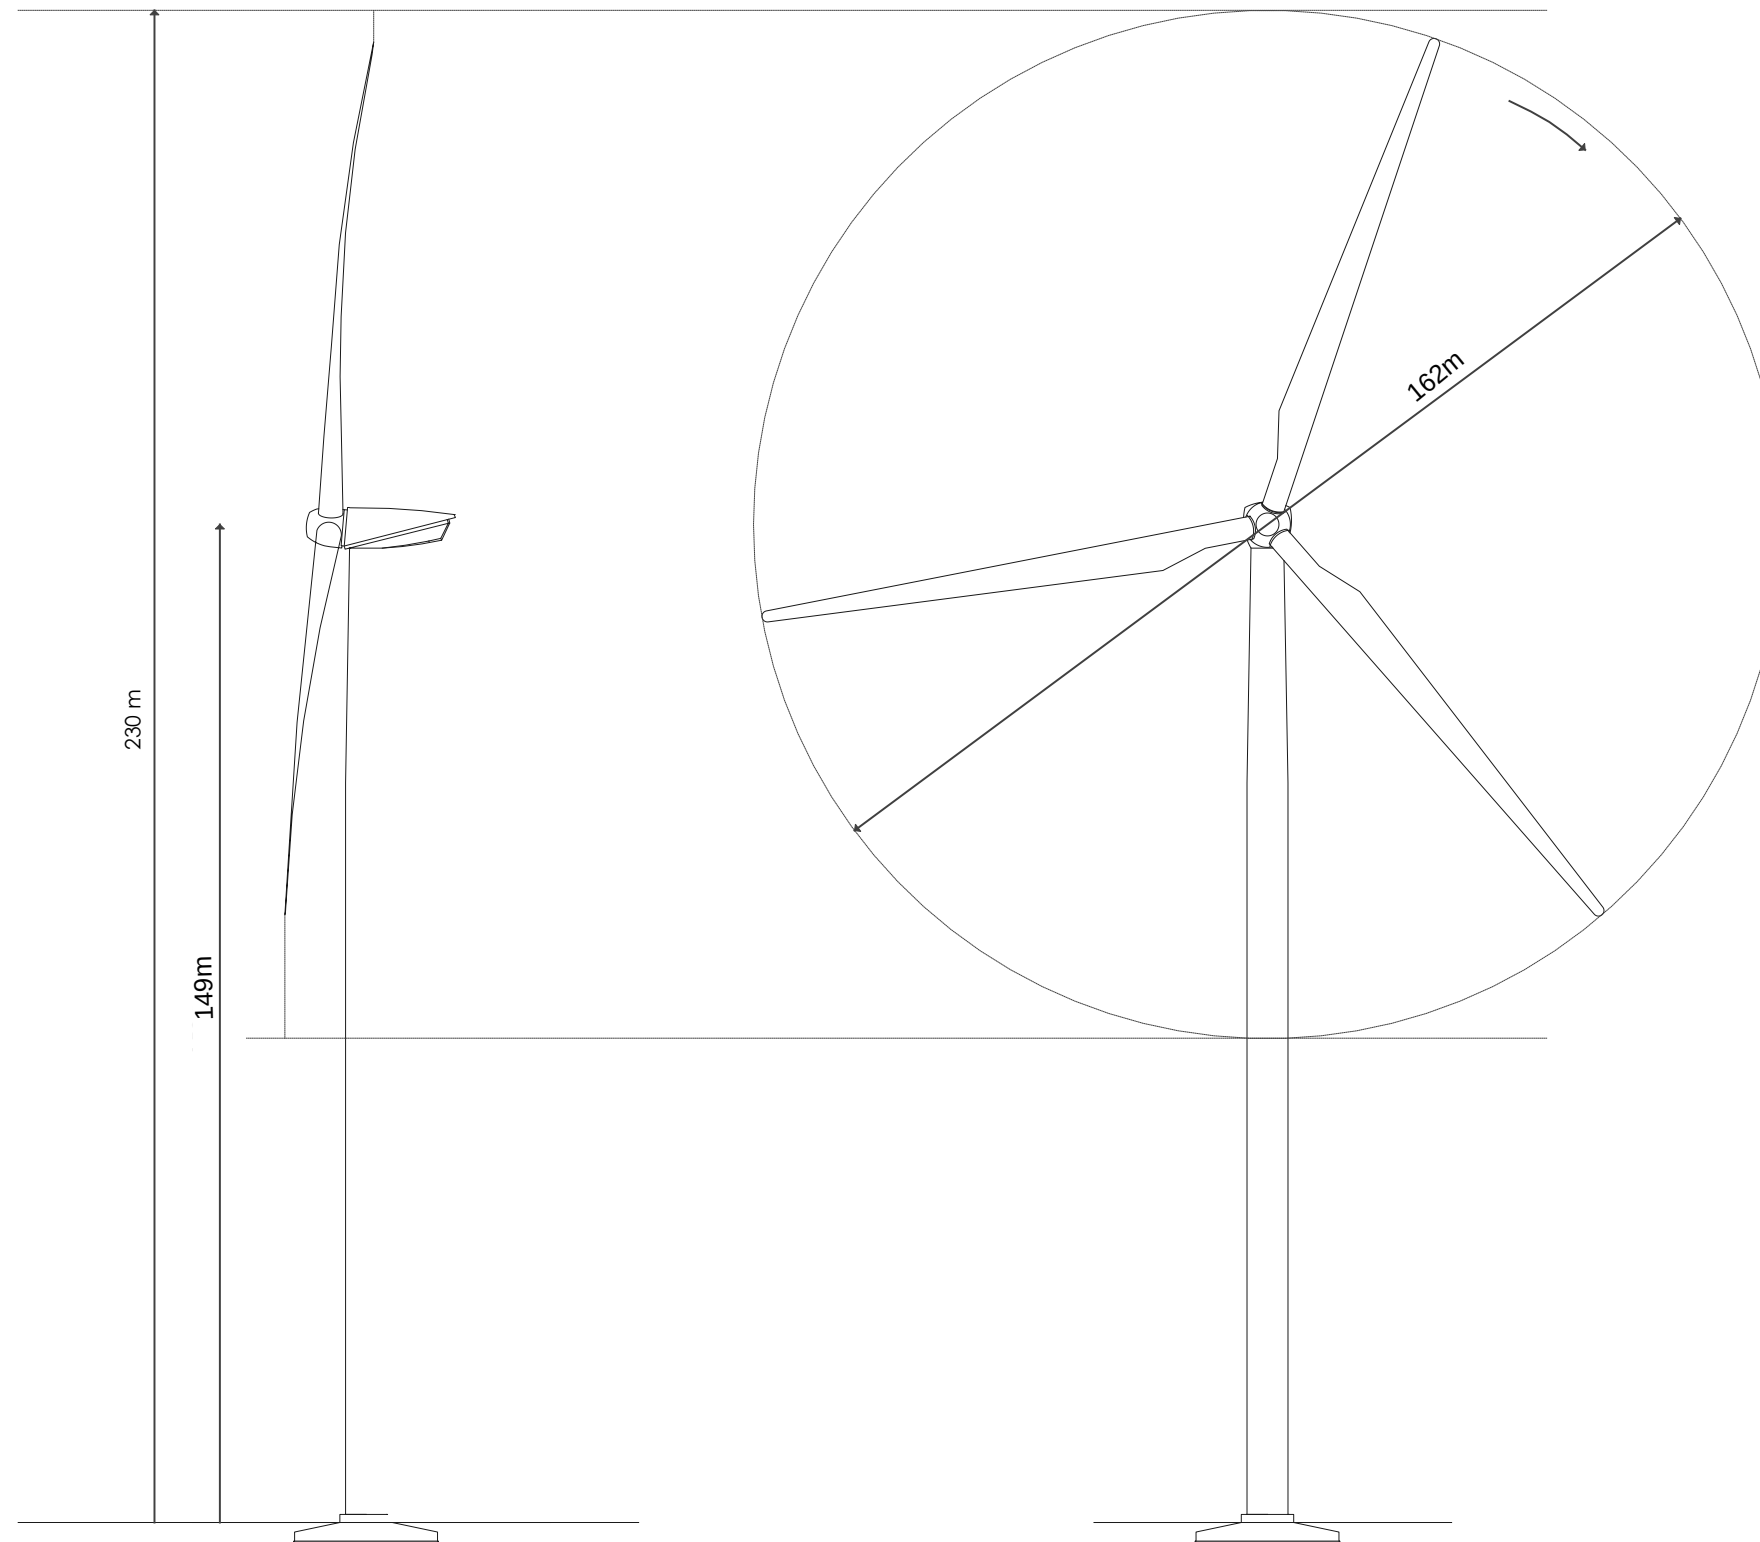


Figure 3.3: Typical Turbine Foundations

KEY:

-  Turbine Base
-  Area accessible to Vehicles
-  Assumed Foundation
-  Ramp
-  Hardstanding
-  Undisturbed ground
-  Infill
-  Selected Top soil

NOTES:

For indicative purposes only



Hardstanding

Ramp

Area accessible
to vehicles

22.9m

4m

Ramp


max 1.25m

Selected top soil

Selected infill material

Undisturbed ground

Figure 3.4: Typical Track Cross Sections

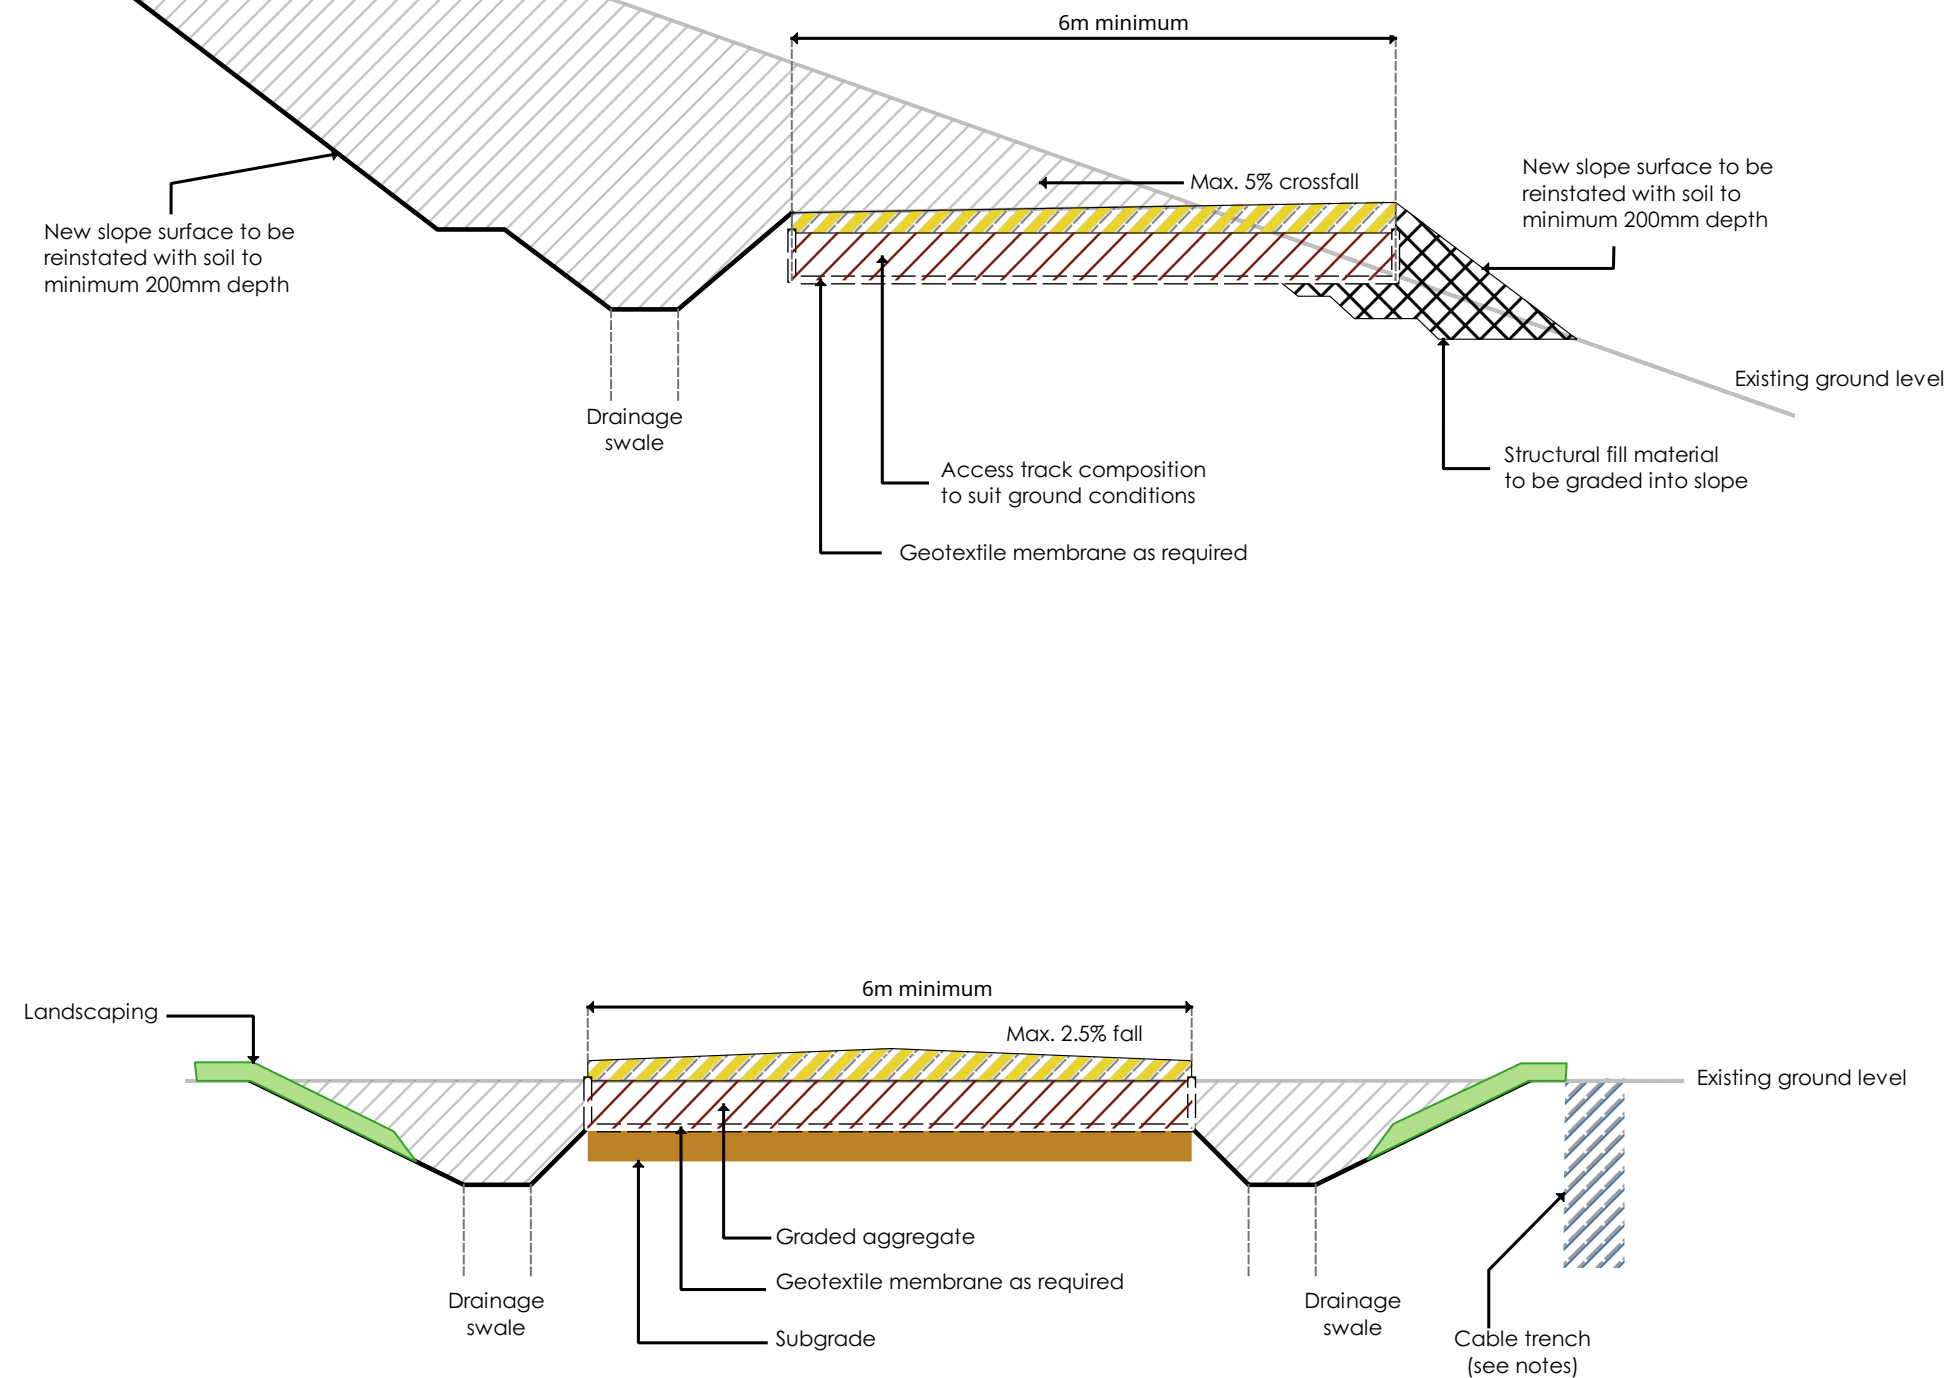

KEY:

-  Access Track
-  Geotextile Membrane
-  Graded Gravel
-  Subgrade
-  Structural Fill
-  Landscaping
-  Gradient
-  Cable Trench

NOTES:

1. Track width will vary depending on turbine choice, local ground conditions and at corners and crossing points.
2. The proximity of cable trenches to tracks will vary.
3. Landscaping will utilise excavated material where suitable. Spoil management will be in line with best practice.
4. Swale design will vary.

Figure 3.5: Typical Watercourse Crossing


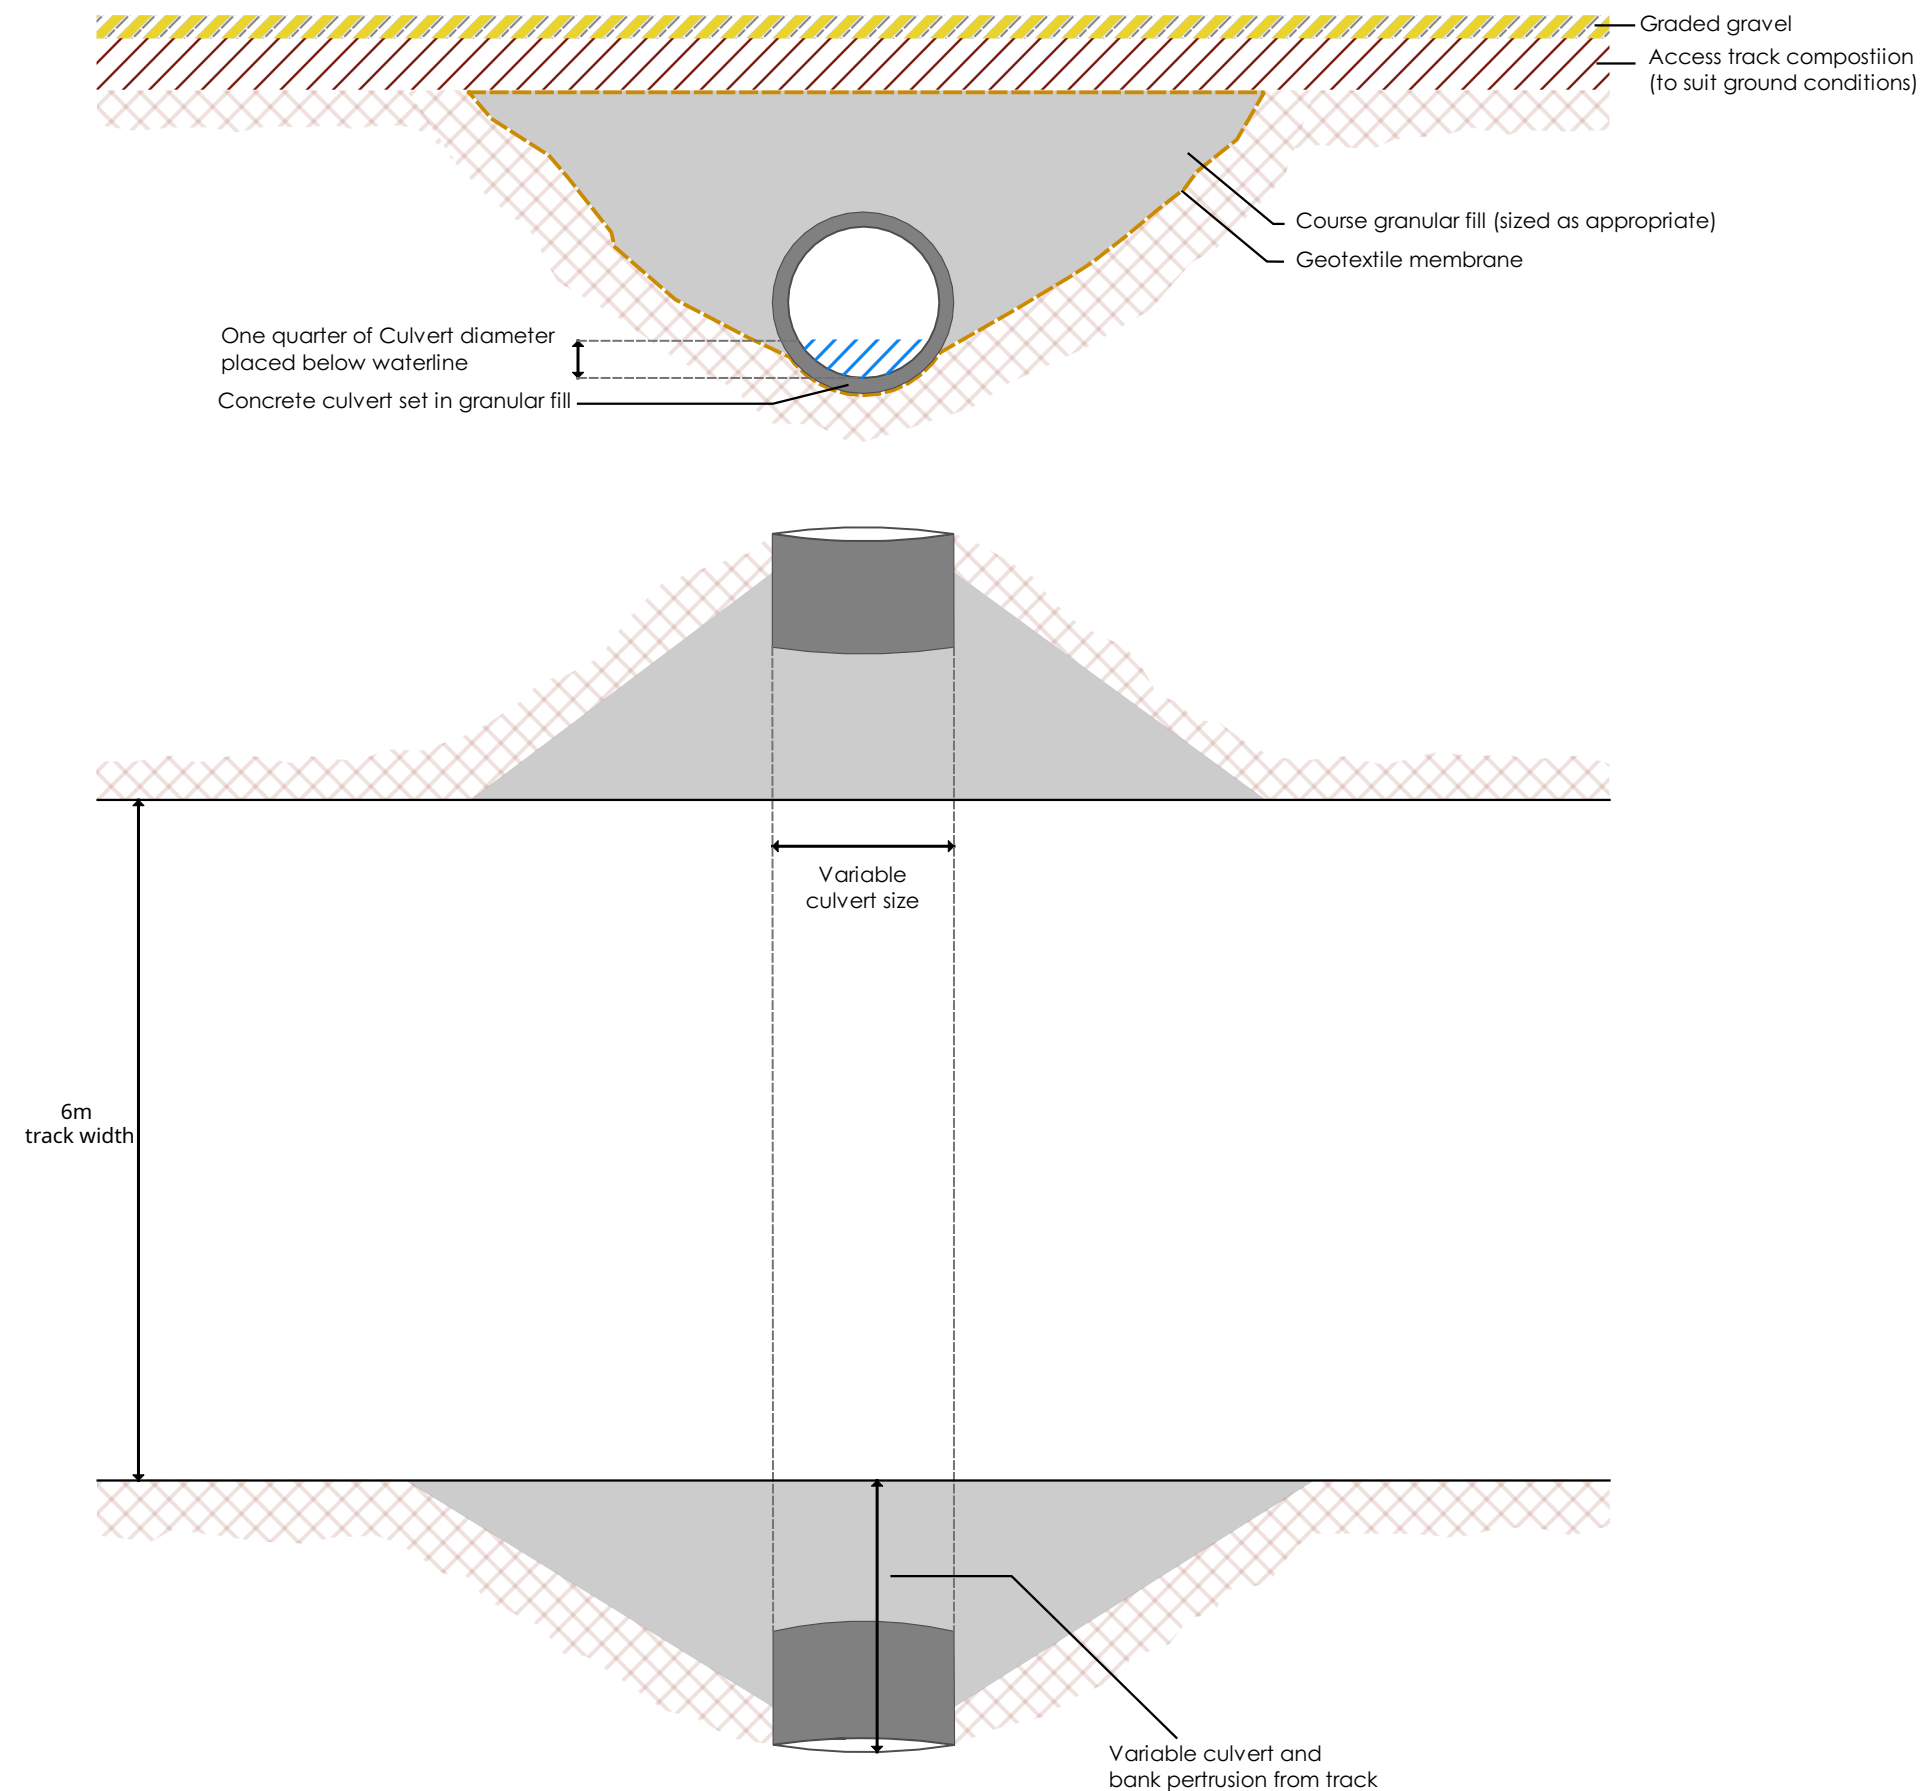


Figure 3.6: Typical Construction Compound

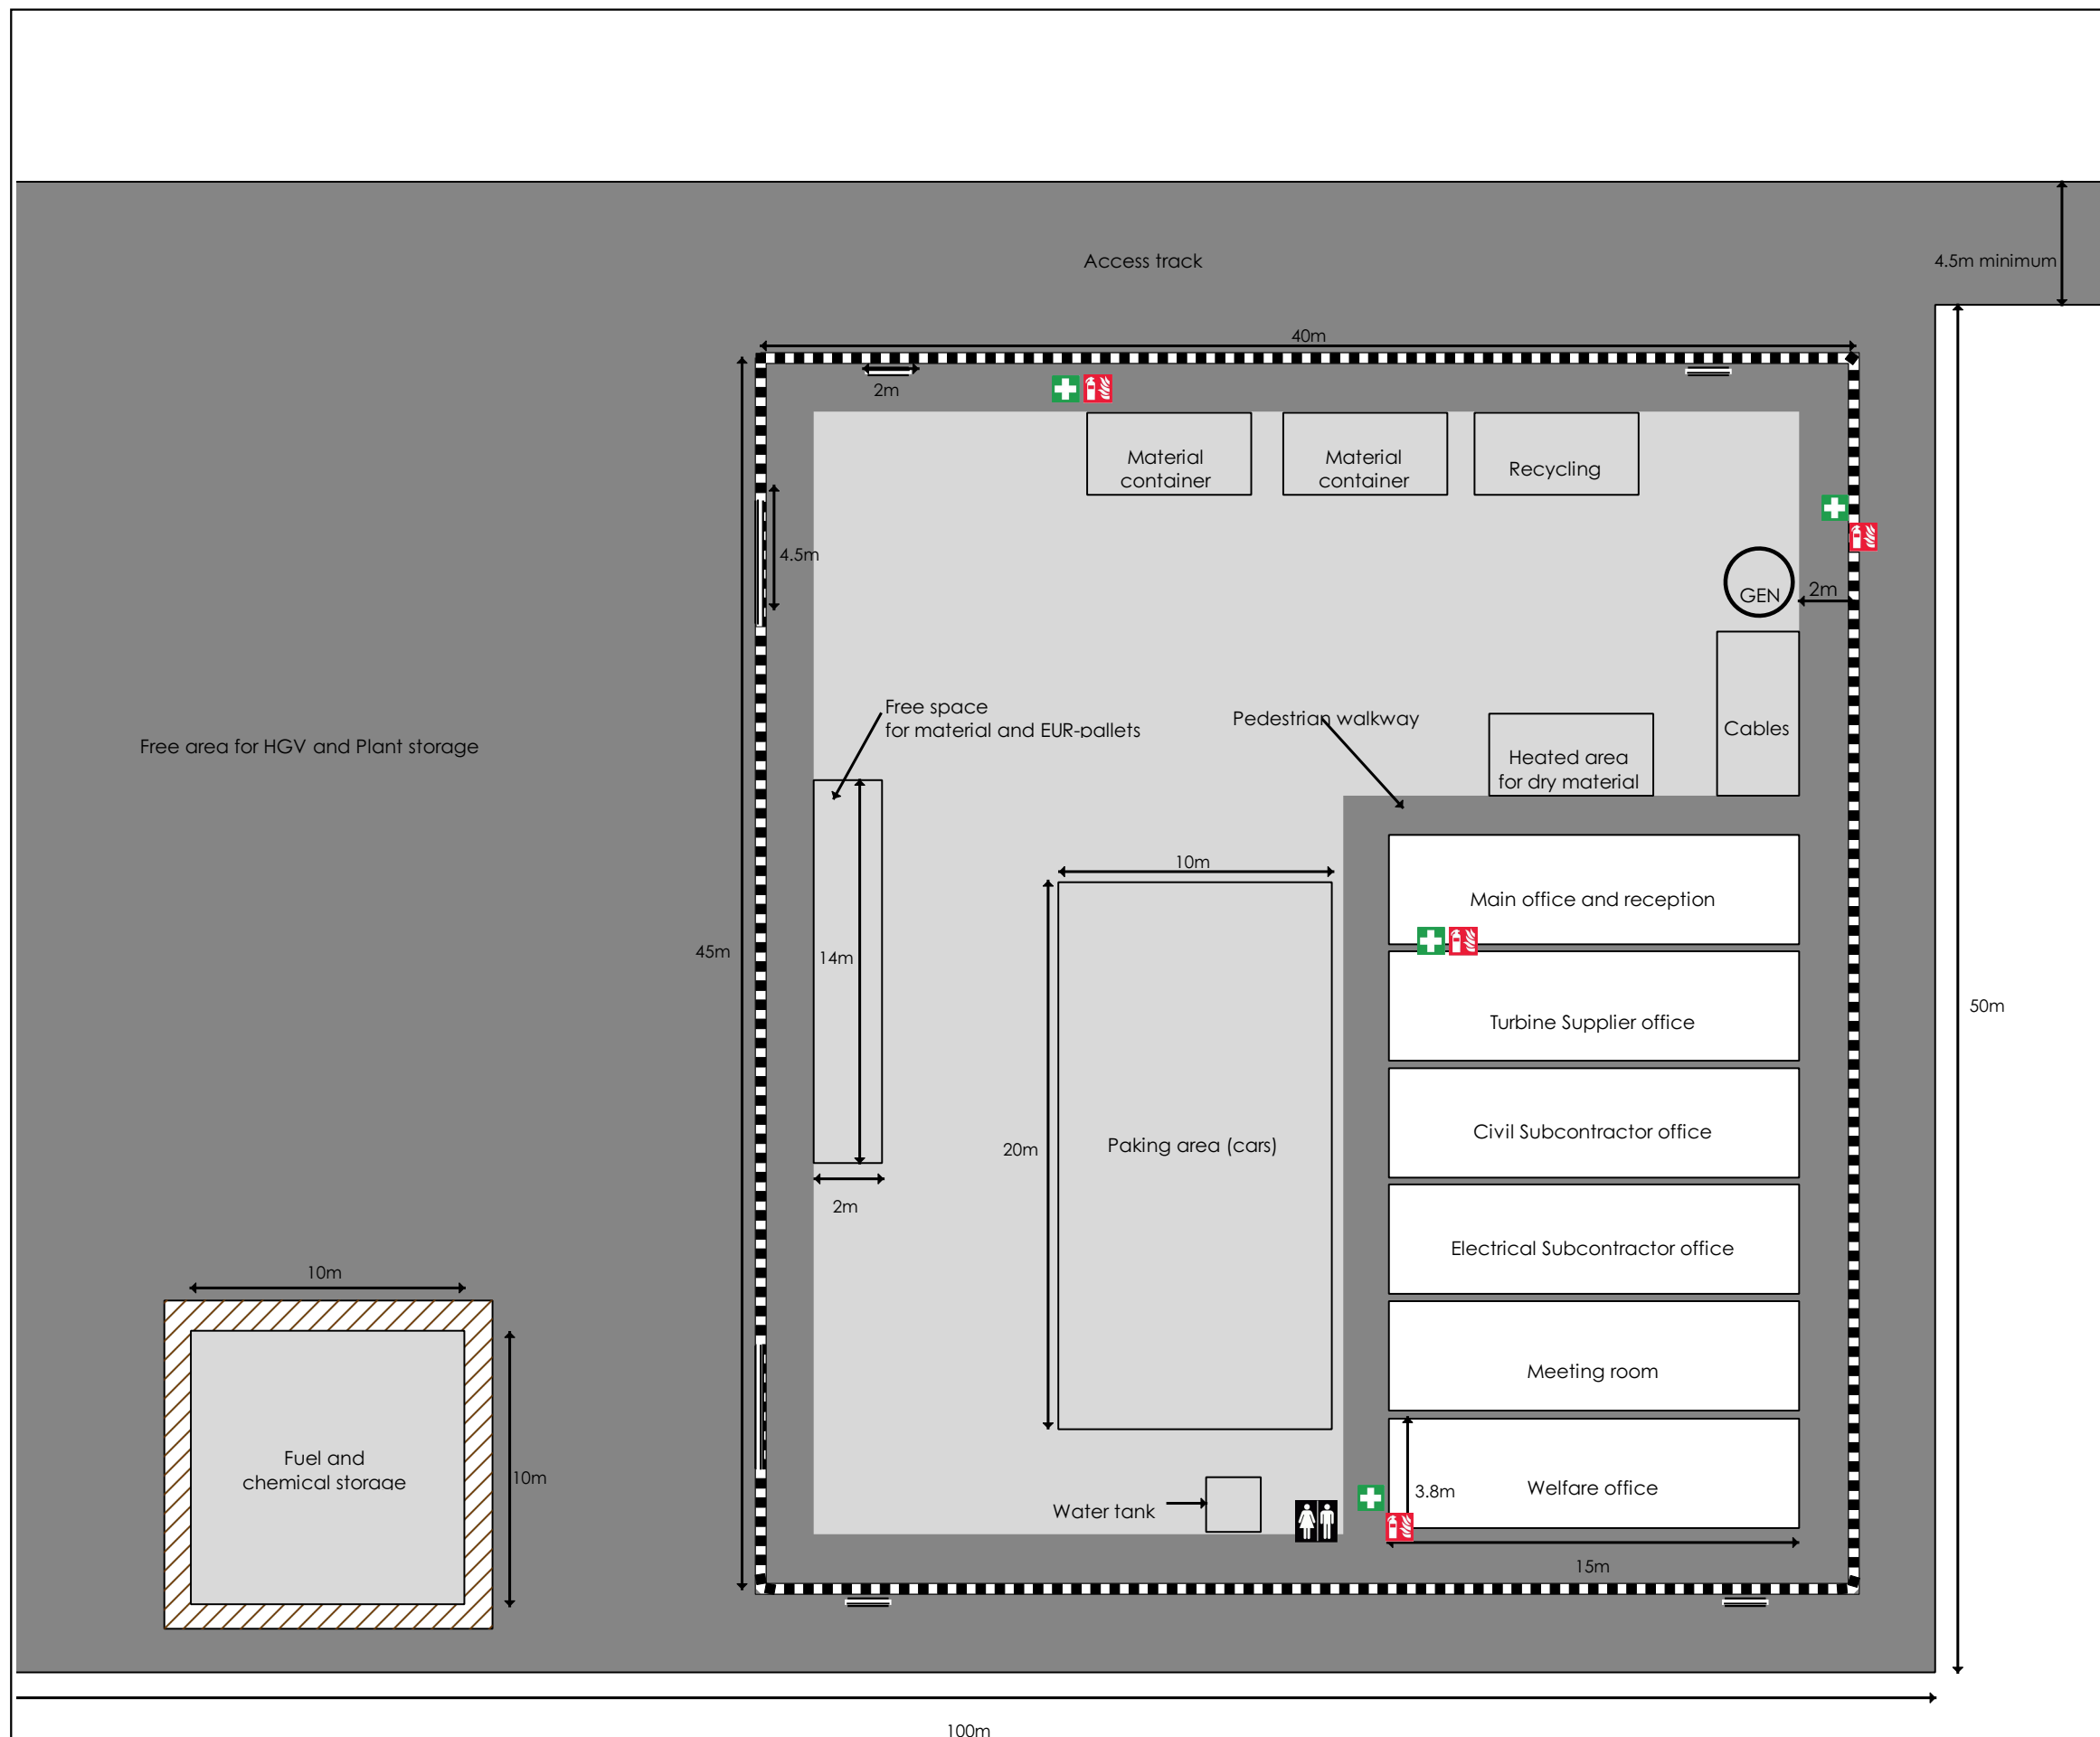

KEY:

-  GEN
-  Entrance Gates
-  Compound areas
-  Areas for construction compound
-  Bunding
-  Perimeter Fence
-  Parking Area
-  Free area


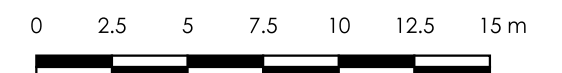


Figure 3.7: Typical Crane Hardstanding

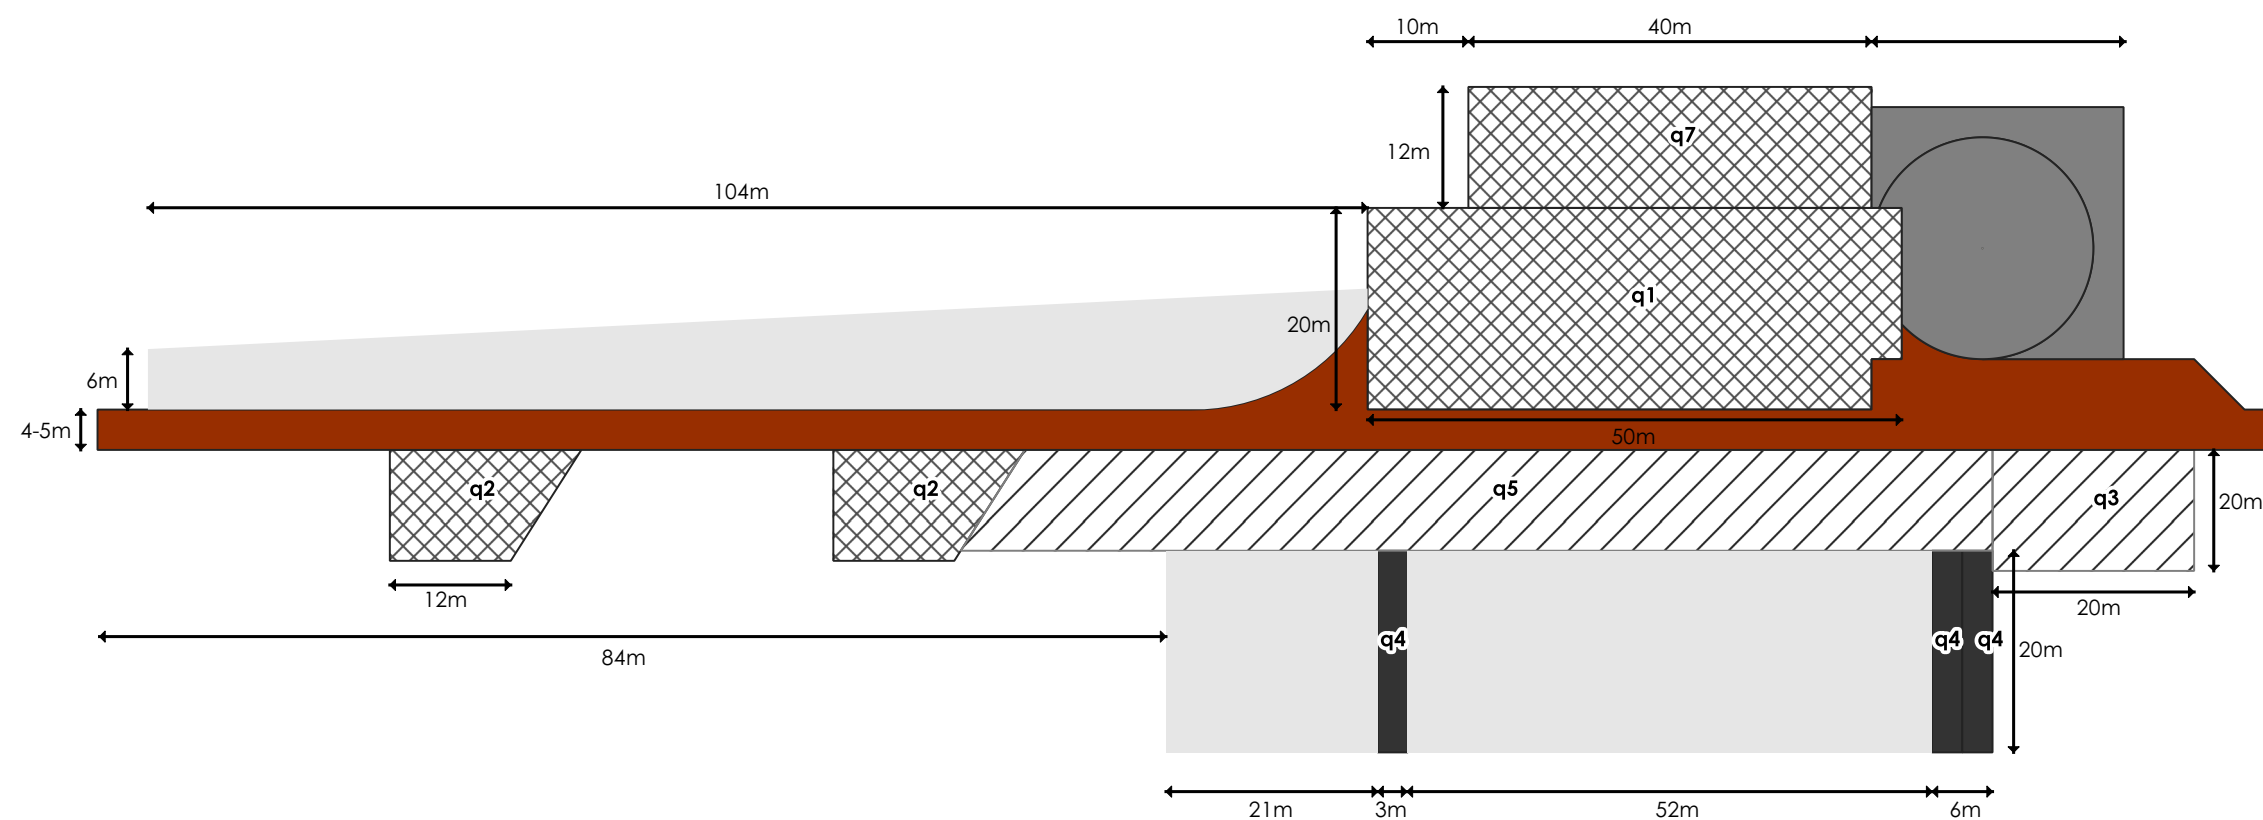


KEY:

-  Foundation area
-  Hardstanding
-  Site road
-  Storage areas for components & containers
-  Trestle area for blades
-  Cleared area prepared as working area


NOTES:

- q1: Hardstand for Main Crane
- q2: Hardstand for Assist Crane
- q3: Storage/Assembly Area
- q4: Trestle area for blades
- q5: Storage area for components
- q6: Hardstand for Boom Assembly
- q7: Hardstand for Superlift ballast


All measurements are for indicative purposes only

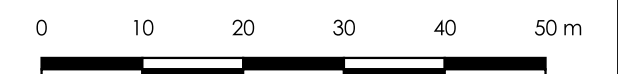

TYPICAL PARALLEL TRENCH

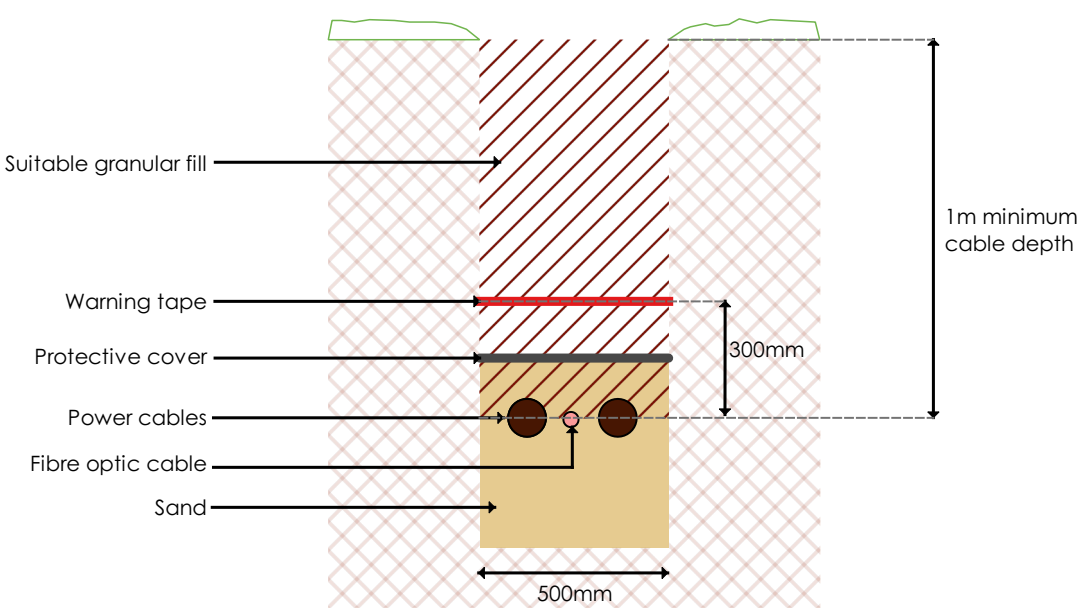


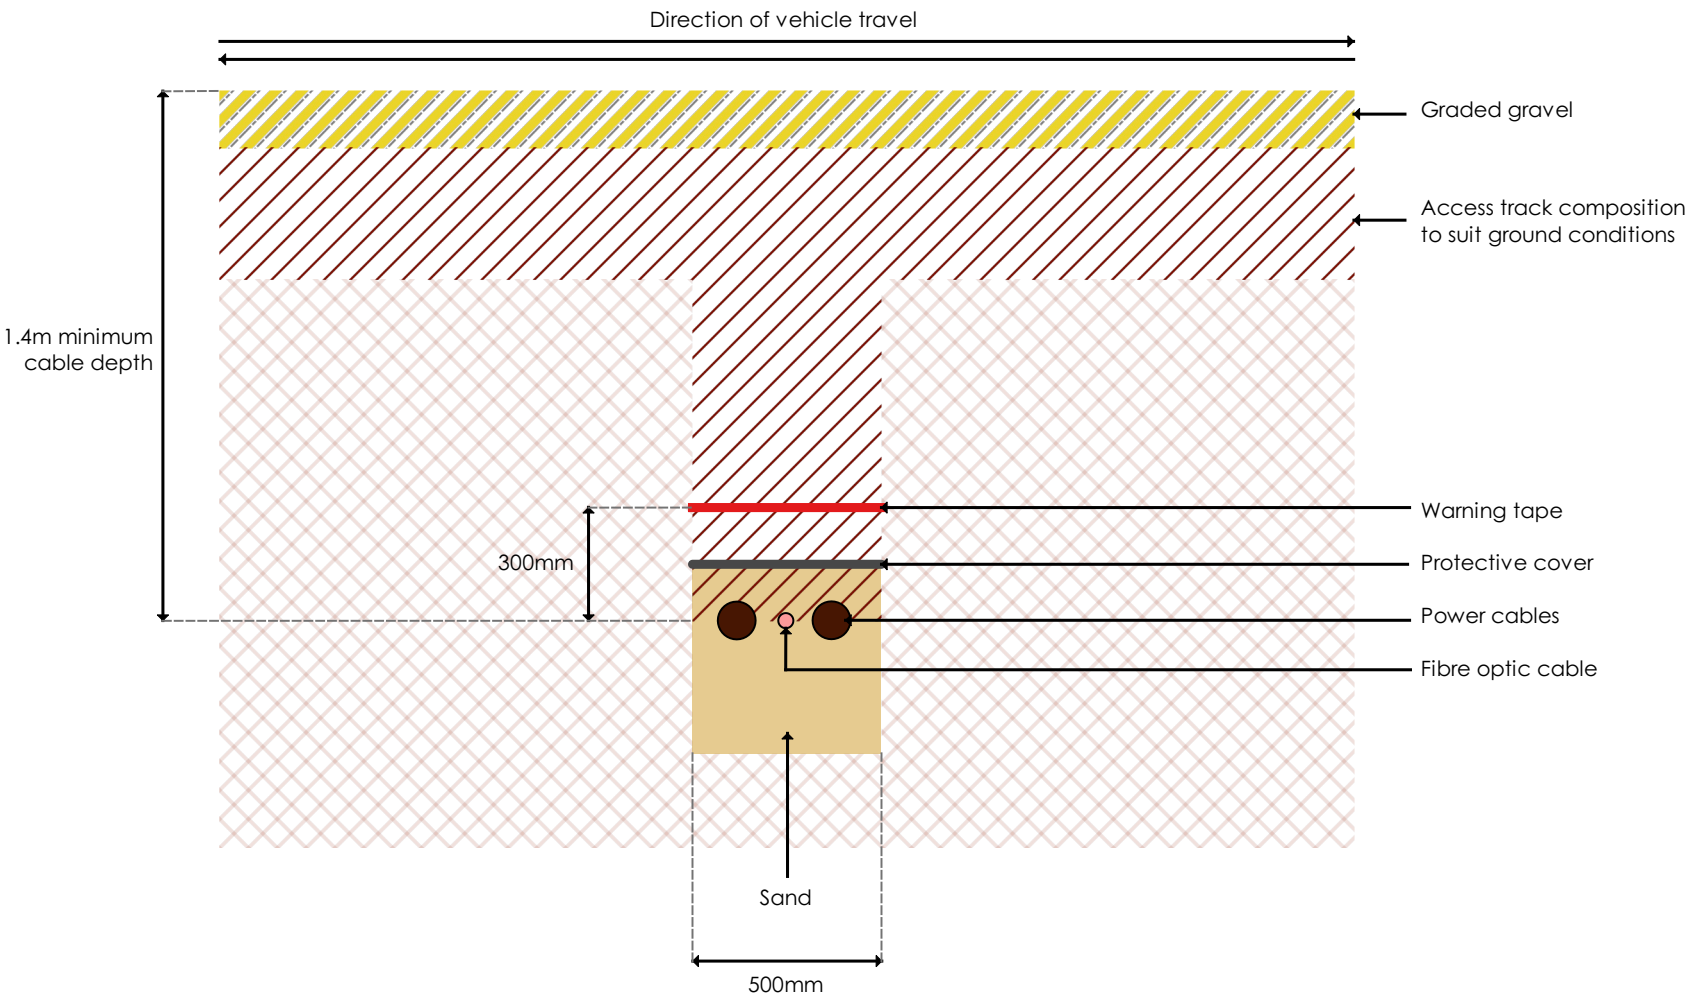

Allt Domhain Wind Farm

ENERGYFARM ALLT DOMHAIN LTD

Registered office:

4330 Park Approach, Leeds, LS15 8GB

www.energiekontor.co.uk

Figure 3.8: Typical Cable Trench Design





Allt Domhain Wind Farm

ENERGYFARM ALLT DOMHAIN LTD
Registered office:
4330 Park Approach, Leeds, LS15 8GB
www.energiekontor.co.uk

Figure 3.9: Typical 132kv Substation & Compound

Notes:

For indicative purposes only - not to scale.



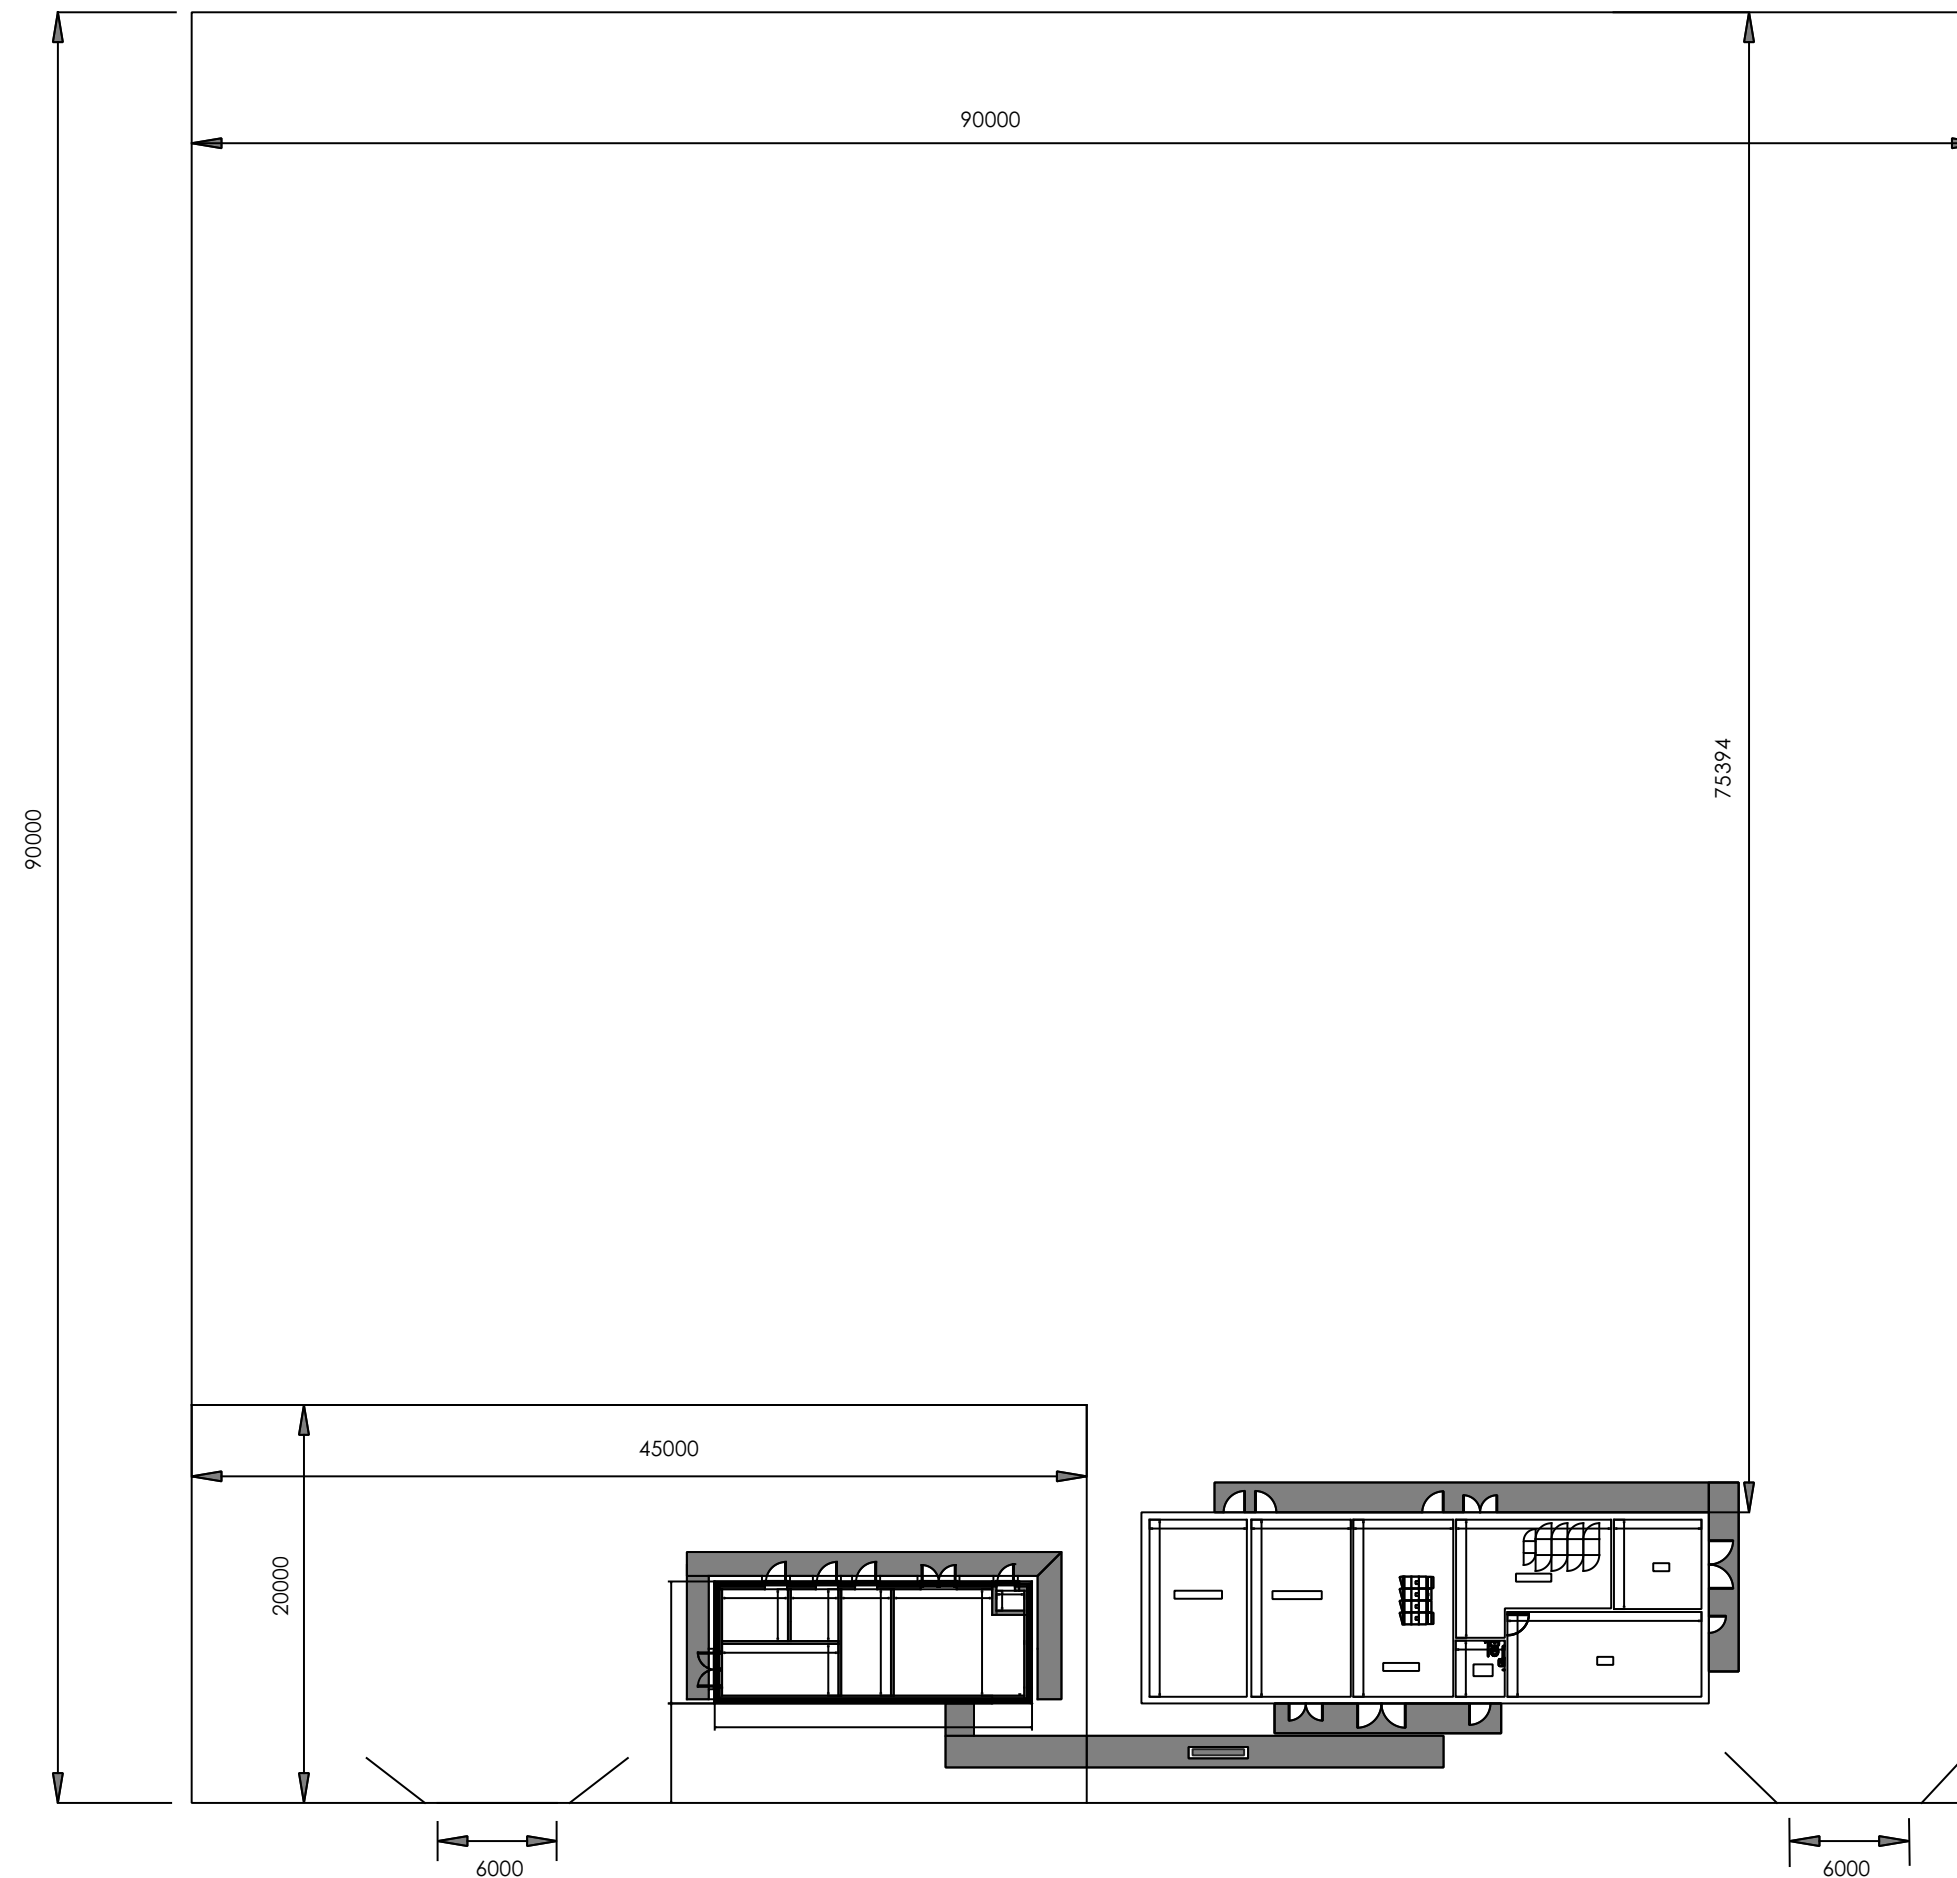


Figure 3.10: Typical Turning Head

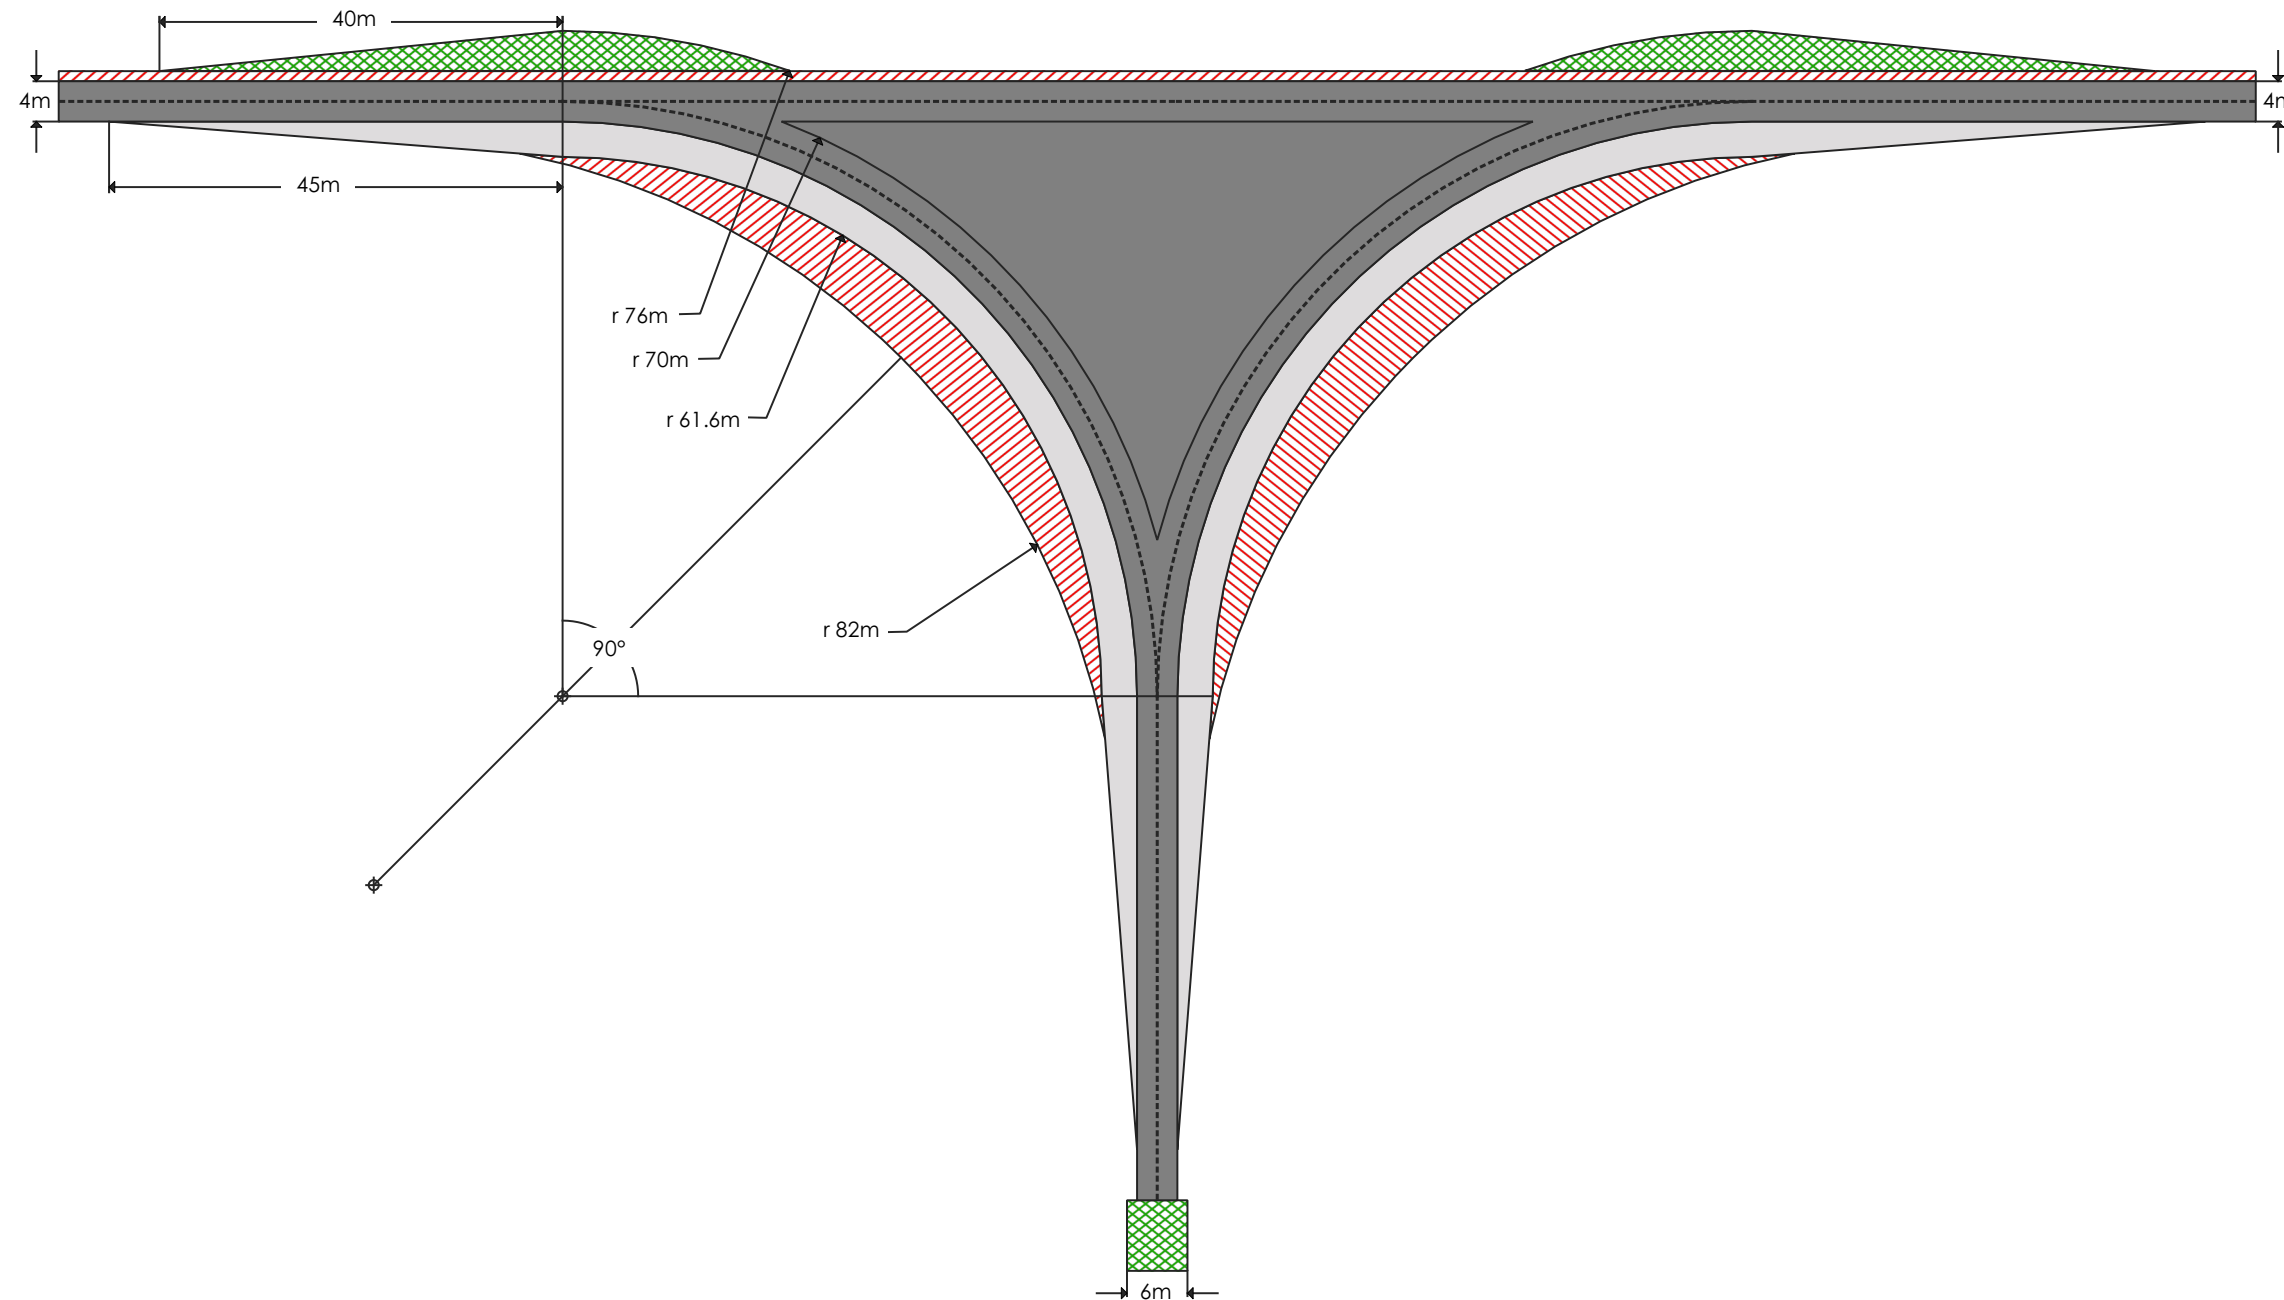

KEY:

-  Outer slewing area / rotor blade projection 1.00 m above ground level
-  Inner slewing area + clearance profile / tower section projection 0.20 m above ground level
-  Roadway/roadway extension = ground level
-  Roadway/roadway extension = ground level

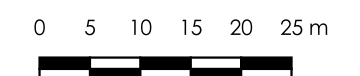









- NOTE:
1. ALL DRAWINGS ARE TO BE READ IN CONJUNCTION WITH THE SPECIFICATION FOR HIGHWAY WORKS AND THE TURBINE MANUFACTURERS STANDARDS AND ALL RELEVANT DRAWINGS WITHIN THE PROJECT DESIGN PACKAGE.
 2. ALL WORKS TO BE EXECUTED IN ACCORDANCE WITH THE DMRB, THE MANUAL OF CONTRACT DOCUMENTS FOR HIGHWAY WORKS, DESIGN MANUAL FOR ROADS AND BRIDGES, AND TRAFFIC SIGNS MANUAL.
 3. ALL DIMENSIONS ARE IN METRES UNLESS STATED OTHERWISE. ALL LEVELS ARE IN METRES AND RELATE TO ORDNANCE DATUM.
 4. DO NOT SCALE FROM ANY DRAWING. WORK TO FIGURED DIMENSIONS ONLY. ANY DISCREPANCIES IN DIMENSIONS ARE TO BE REFERRED TO THE DESIGNER BEFORE WORK IS PUT TO HAND.
 5. ALL DIMENSIONS AND LEVELS ARE TO BE CHECKED ON SITE BY THE CONTRACTOR PRIOR TO PREPARING ANY WORKING DRAWINGS OR COMMENCING ON SITE.
 6. ALL WORKS BY THE CONTRACTOR MUST BE CARRIED OUT IN SUCH A WAY THAT ALL REQUIREMENTS UNDER THE HEALTH AND SAFETY AT WORK ACT ARE SATISFIED.
 7. ALL WORKS ARE TO BE CARRIED OUT IN COMPLIANCE WITH THE REQUIREMENT OF THE STATUTORY AUTHORITIES AND CONSTRUCTION DESIGN MANAGEMENT REGULATIONS.

KEY:

— EXISTING LEVELS

— PROPOSED LEVELS

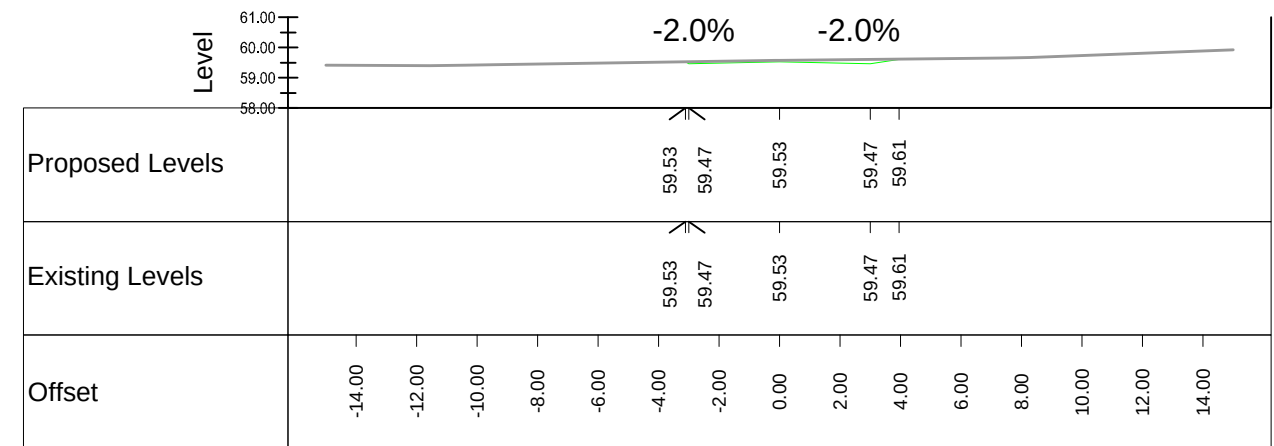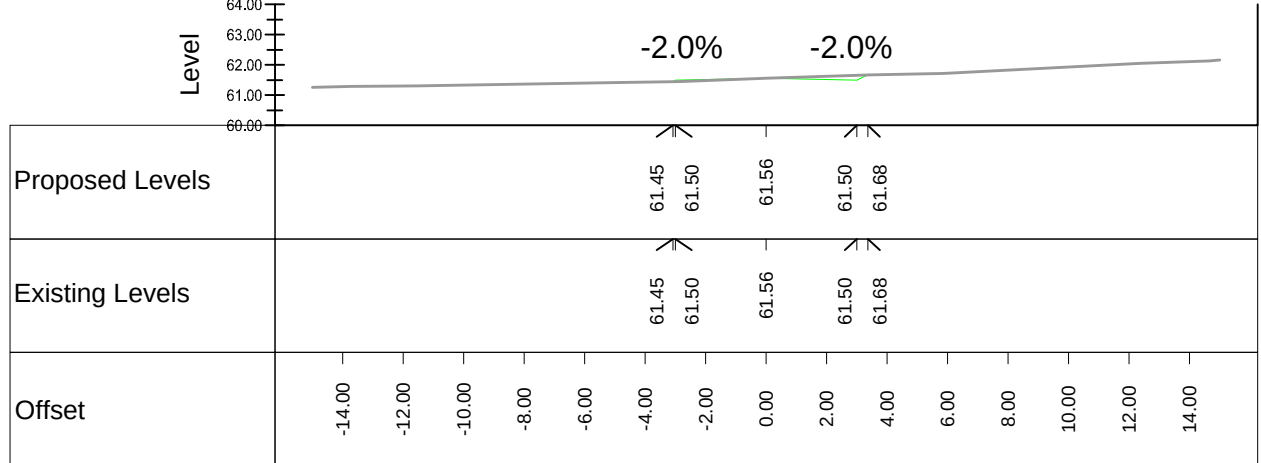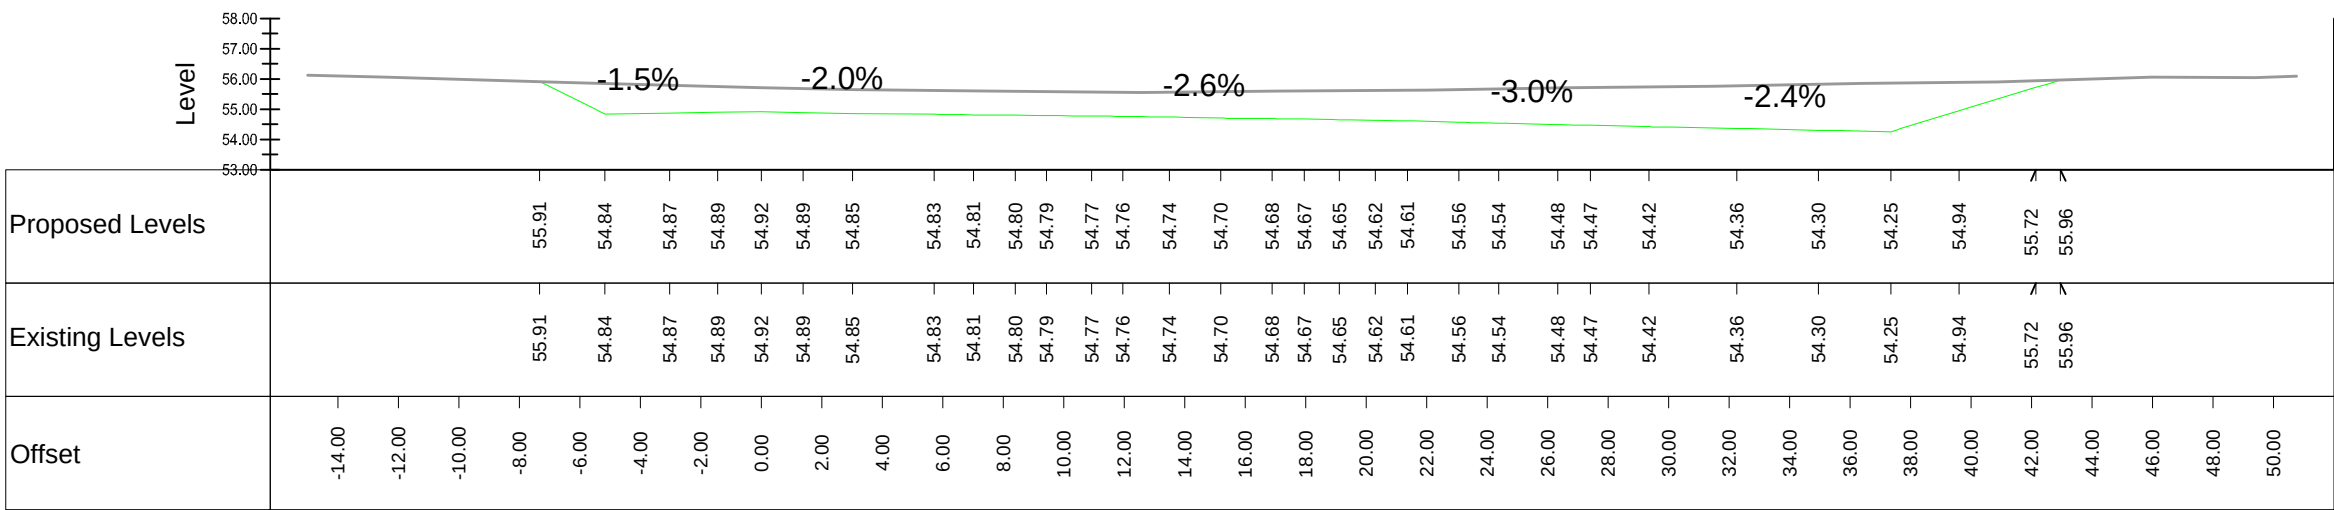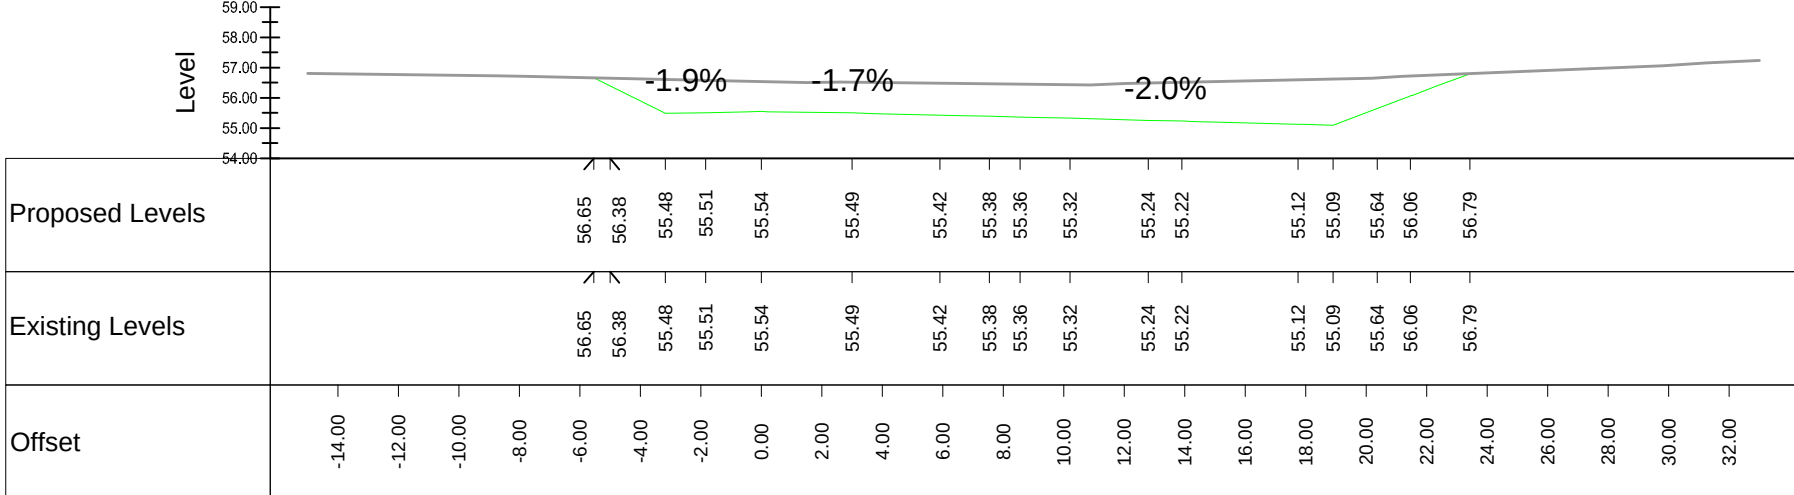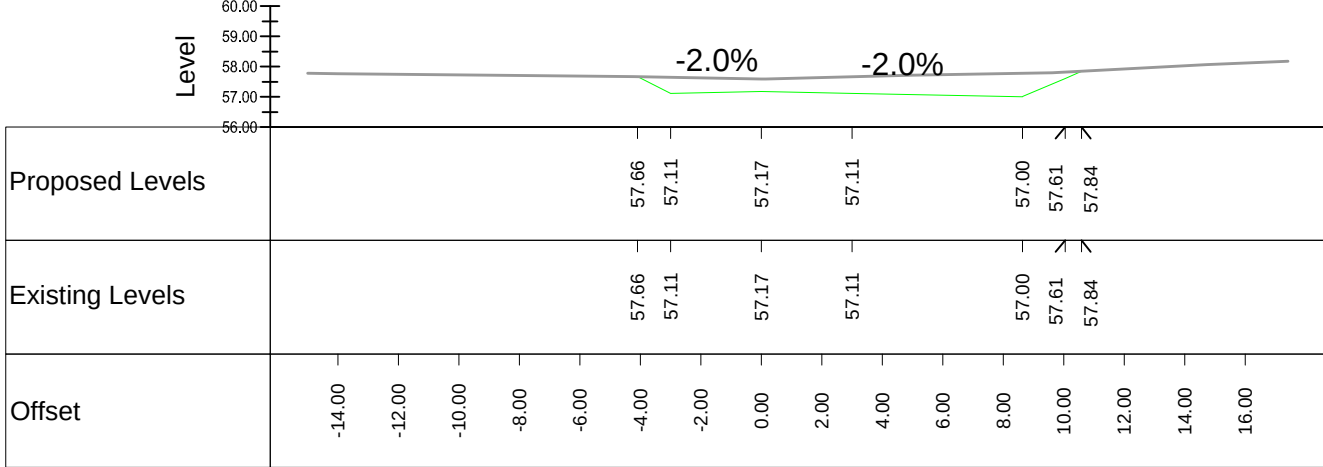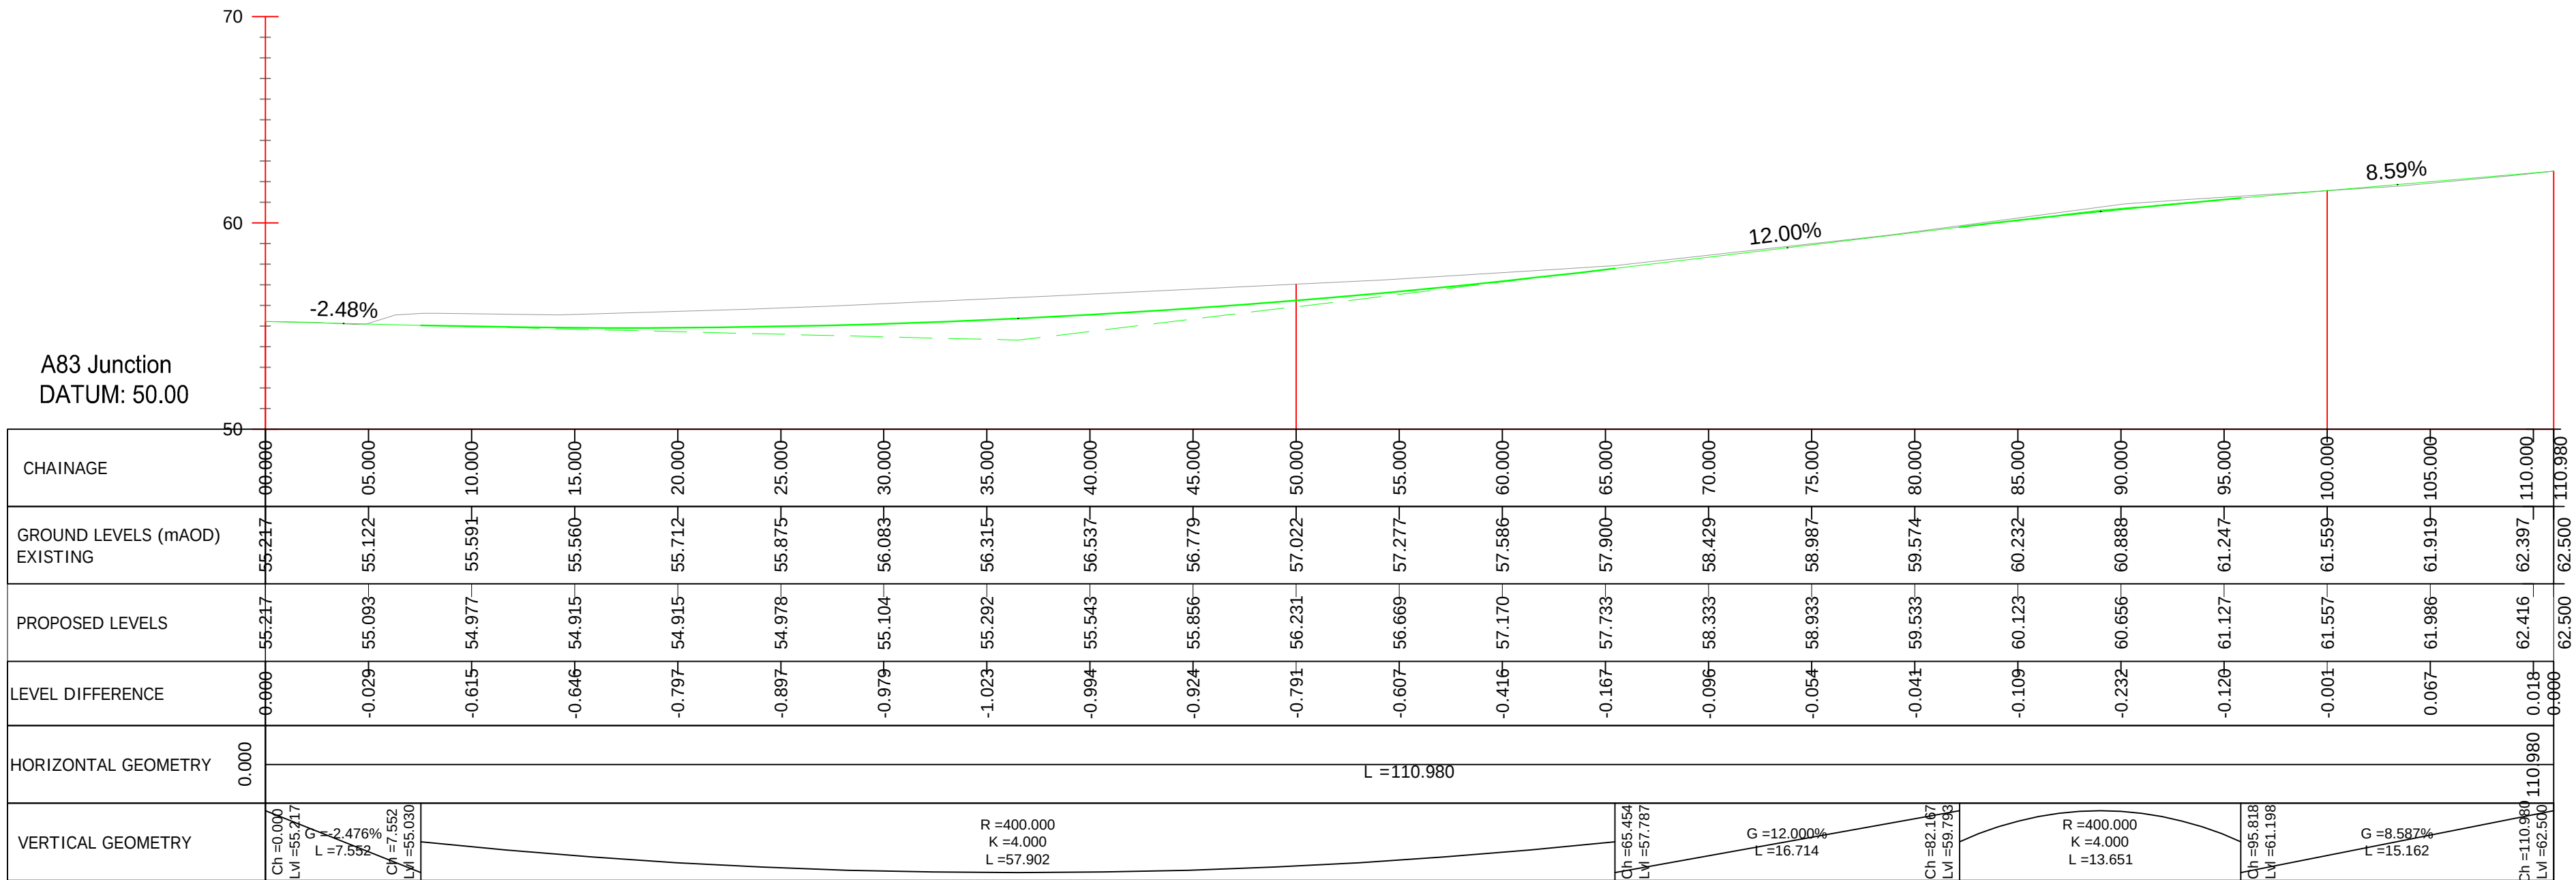

Pell Frischmann

93 GEORGE STREET, EDINBURGH, EH2 3ES

Tel: +44 (0)131 240 1270

Email: pfedinburgh@pellfrischmann.com


www.pellfrischmann.com

EnergieKontor

Allt Domhain Wind Farm

A83 Junction
Section Views

	Name	Date	Scale	1:250 @ A1
Designed	JS	19.05.2025	File	250519 Allt Domhain Junction Design
Checked	SCM	19.05.2025	Drawing Status	DRAFT
Drawing No.				Revision
10109651_001_2				3

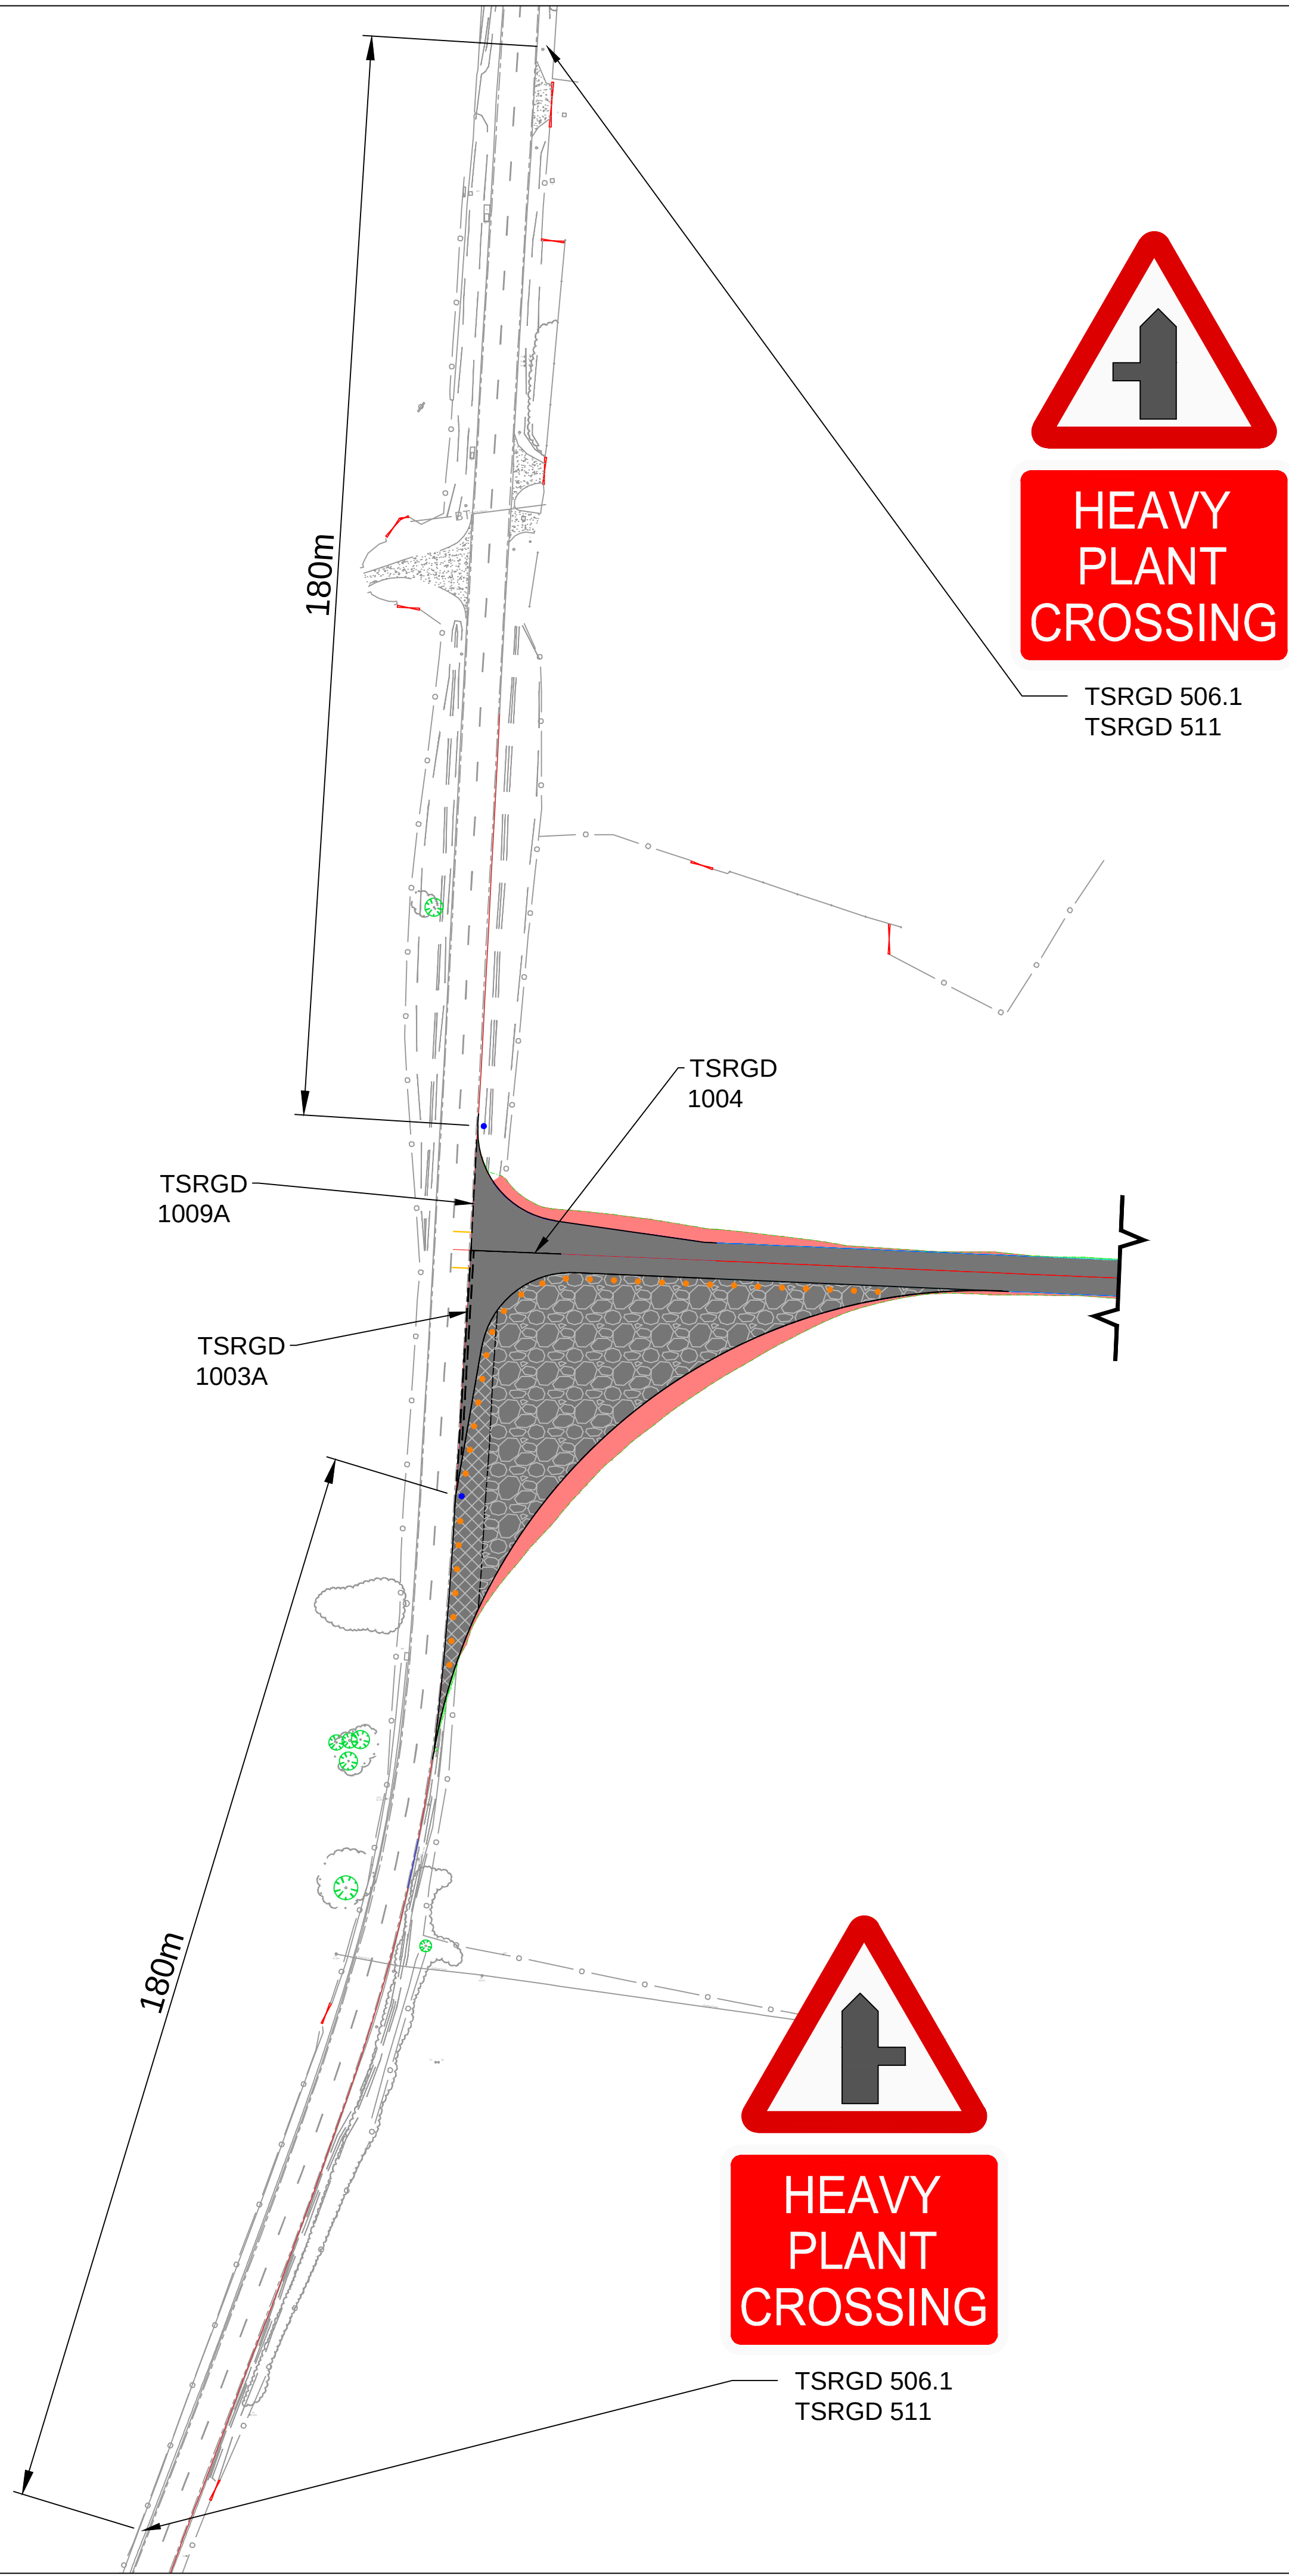

- NOTE:
1. ALL DRAWINGS ARE TO BE READ IN CONJUNCTION WITH THE SPECIFICATION FOR HIGHWAY WORKS AND THE TURBINE MANUFACTURERS STANDARDS AND ALL RELEVANT DRAWINGS WITHIN THE PROJECT DESIGN PACKAGE.
 2. ALL WORKS TO BE EXECUTED IN ACCORDANCE WITH THE DMRB, THE MANUAL OF CONTRACT DOCUMENTS FOR HIGHWAY WORKS, DESIGN MANUAL FOR ROADS AND BRIDGES, AND TRAFFIC SIGNS MANUAL.
 3. ALL DIMENSIONS ARE IN METRES UNLESS STATED OTHERWISE. ALL LEVELS ARE IN METRES AND RELATE TO ORDNANCE DATUM.
 4. DO NOT SCALE FROM ANY DRAWING. WORK TO FIGURED DIMENSIONS ONLY. ANY DISCREPANCIES IN DIMENSIONS ARE TO BE REFERRED TO THE DESIGNER BEFORE WORK IS PUT TO HAND.
 5. ALL DIMENSIONS AND LEVELS ARE TO BE CHECKED ON SITE BY THE CONTRACTOR PRIOR TO PREPARING ANY WORKING DRAWINGS OR COMMENCING ON SITE.
 6. ALL WORKS BY THE CONTRACTOR MUST BE CARRIED OUT IN SUCH A WAY THAT ALL REQUIREMENTS UNDER THE HEALTH AND SAFETY AT WORK ACT ARE SATISFIED.
 7. ALL WORKS ARE TO BE CARRIED OUT IN COMPLIANCE WITH THE REQUIREMENT OF THE STATUTORY AUTHORITIES AND CONSTRUCTION DESIGN MANAGEMENT REGULATIONS.

- KEY:
- PROPOSED JUNCTION AND TRACK
 - CUT EARTHWORKS
 - FILL EARTHWORKS
 - PROPOSED ADDITIONAL WIDENING TO ACCOMMODATE ABNORMAL LOADS
 - PROPOSED HARD SHOULDER
 - BOLLARD / JUNCTION MARKER TO BE INSTALLED IN NAL SOCKET
 - TEMPORARY BOLLARD


Pell Frischmann
93 GEORGE STREET, EDINBURGH, EH2 3ES
Tel: +44 (0)131 240 1270
Email: p.fedinburgh@pellfrischmann.com
www.pellfrischmann.com

Client
EnergieKontor

Project
Allt Domhain Wind Farm

Drawing Title
**A83 Junction
Signing and Lining**

	Name	Date	Scale	1:750 @ A1
Designed	JS	19.05.2025	File	250519 Allt Domhain Junction Design
Checked	SCM	19.05.2025	Drawing Status	DRAFT
Drawing No.	10109651_001_3			Revision 3

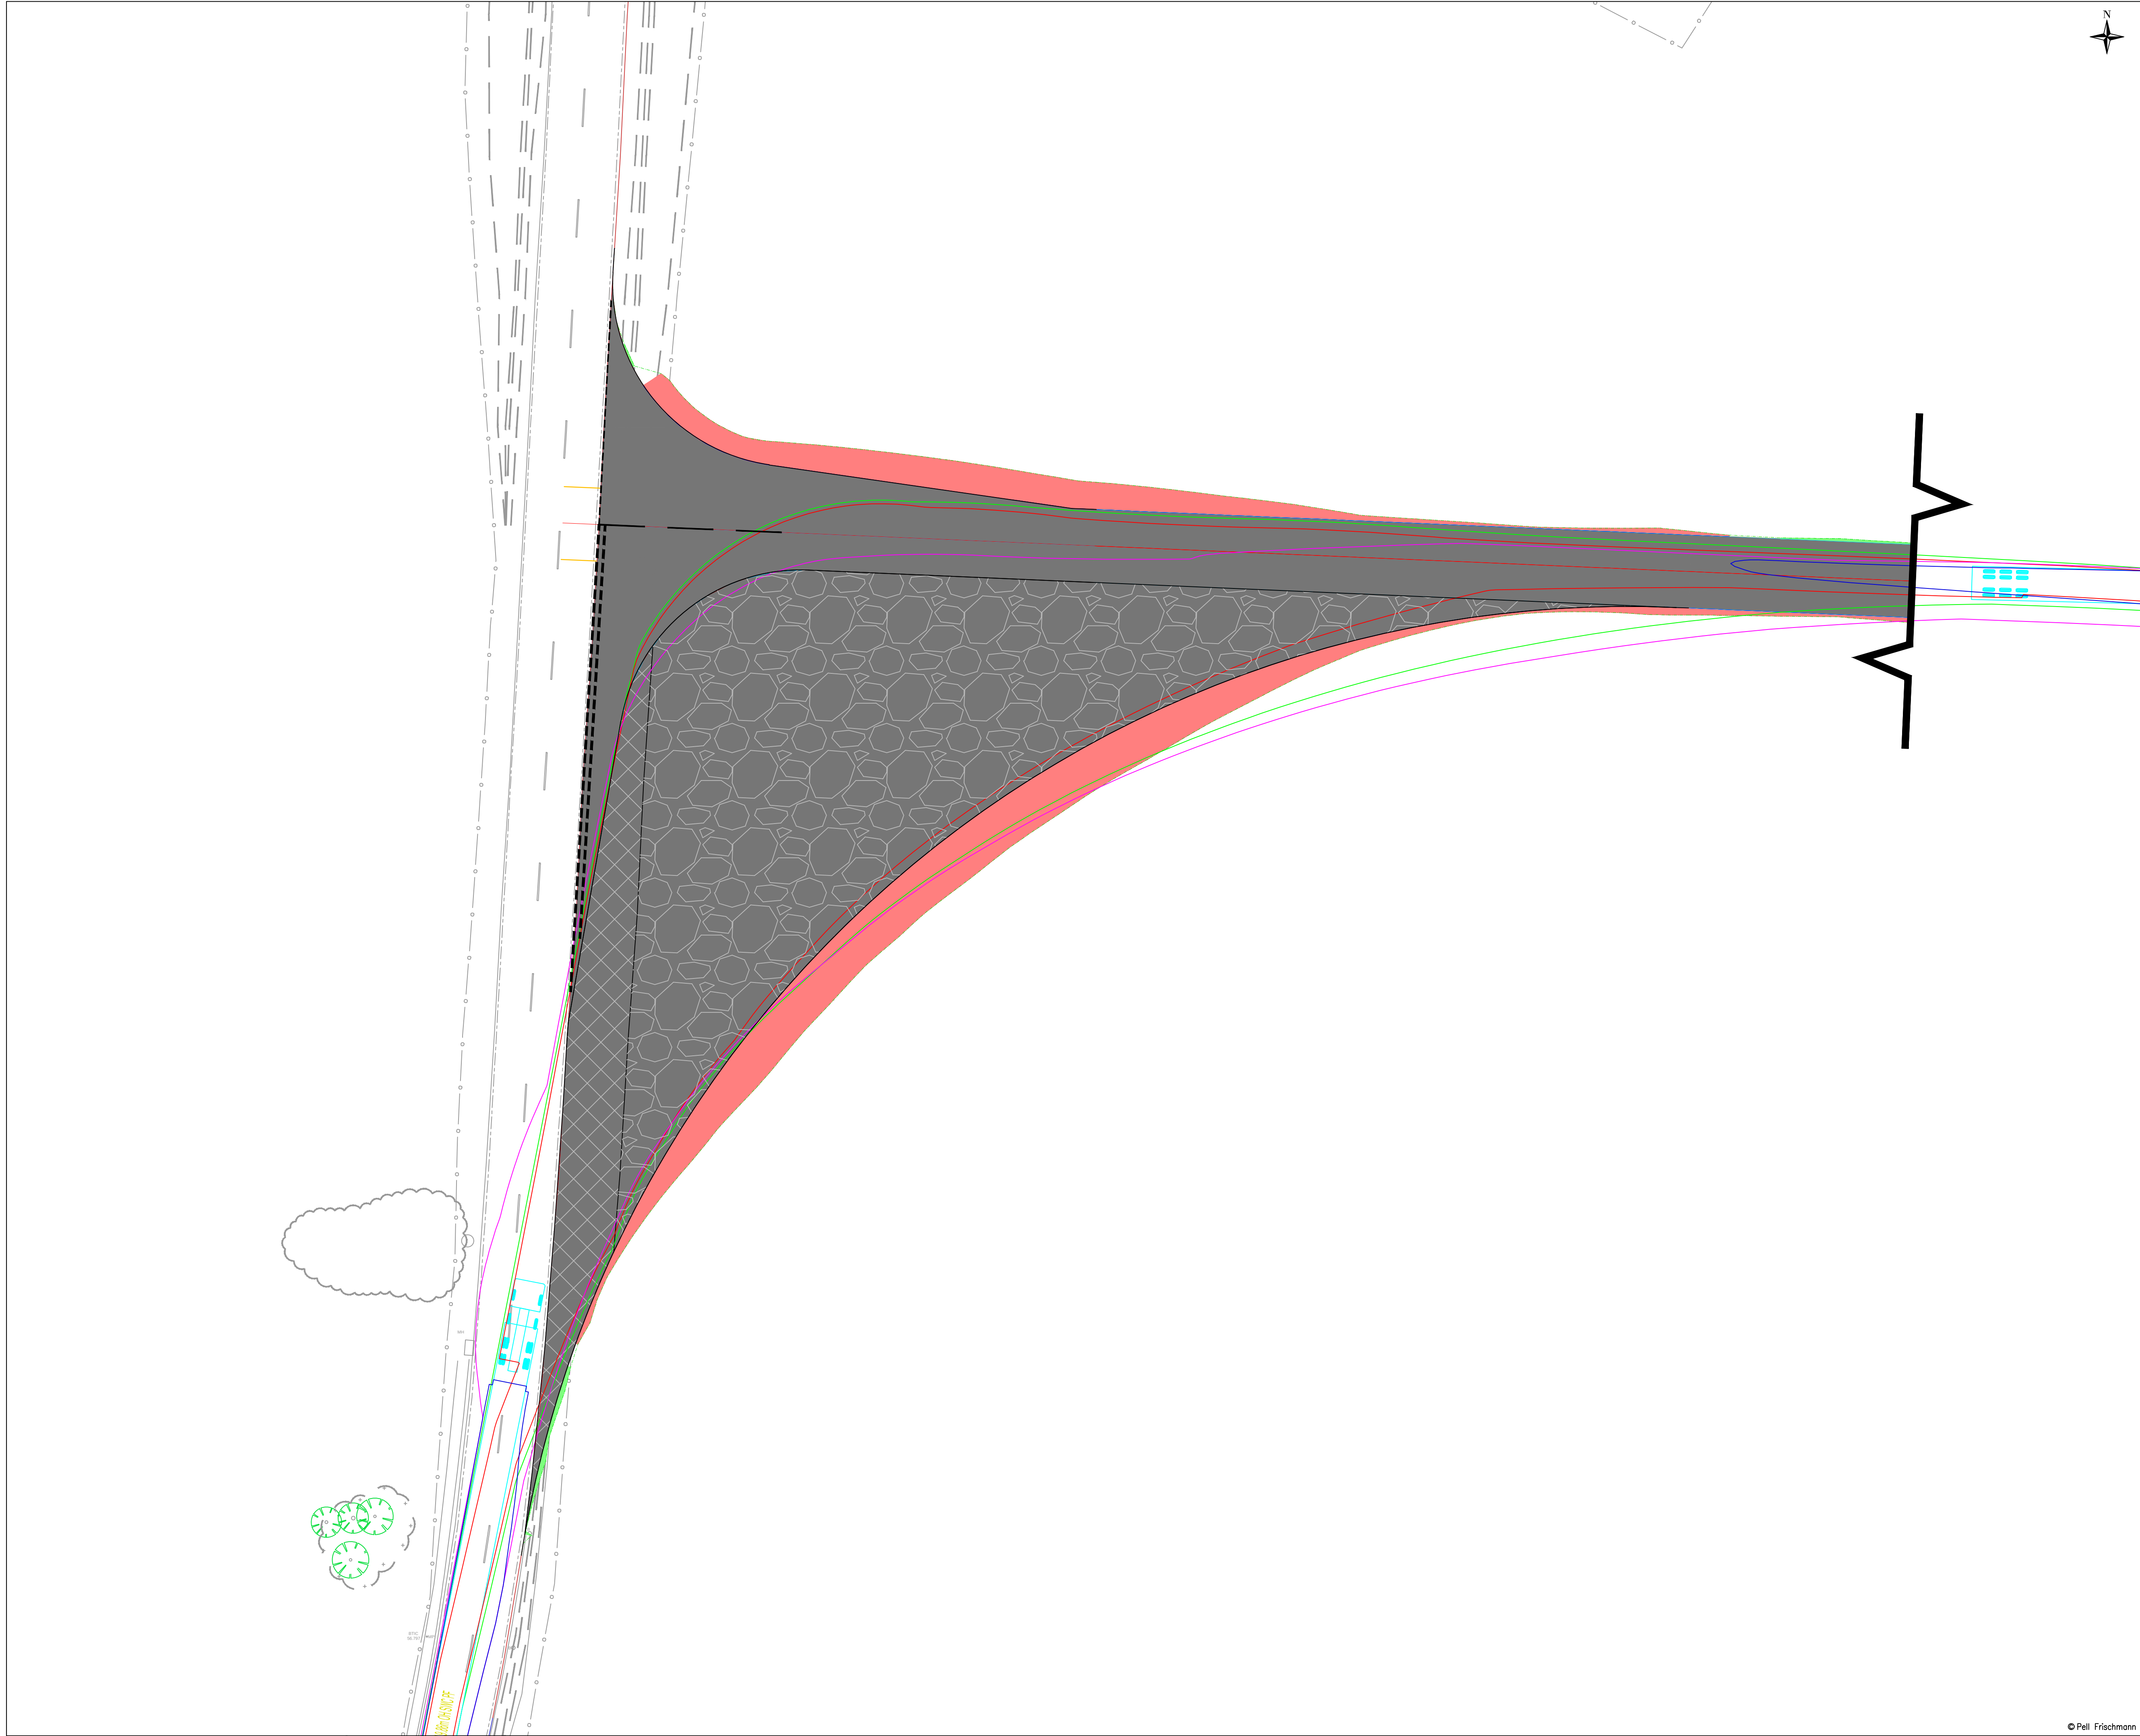

- NOTE:
1. ALL DRAWINGS ARE TO BE READ IN CONJUNCTION WITH THE SPECIFICATION FOR HIGHWAY WORKS AND THE TURBINE MANUFACTURERS STANDARDS AND ALL RELEVANT DRAWINGS WITHIN THE PROJECT DESIGN PACKAGE.
 2. ALL WORKS TO BE EXECUTED IN ACCORDANCE WITH THE DMRB, THE MANUAL OF CONTRACT DOCUMENTS FOR HIGHWAY WORKS, DESIGN MANUAL FOR ROADS AND BRIDGES, AND TRAFFIC SIGNS MANUAL.
 3. ALL DIMENSIONS ARE IN METRES UNLESS STATED OTHERWISE. ALL LEVELS ARE IN METRES AND RELATE TO ORDNANCE DATUM.
 4. DO NOT SCALE FROM ANY DRAWING. WORK TO FIGURED DIMENSIONS ONLY. ANY DISCREPANCIES IN DIMENSIONS ARE TO BE REFERRED TO THE DESIGNER BEFORE WORK IS PUT TO HAND.
 5. ALL DIMENSIONS AND LEVELS ARE TO BE CHECKED ON SITE BY THE CONTRACTOR PRIOR TO PREPARING ANY WORKING DRAWINGS OR COMMENCING ON SITE.
 6. ALL WORKS BY THE CONTRACTOR MUST BE CARRIED OUT IN SUCH A WAY THAT ALL REQUIREMENTS UNDER THE HEALTH AND SAFETY AT WORK ACT ARE SATISFIED.
 7. ALL WORKS ARE TO BE CARRIED OUT IN COMPLIANCE WITH THE REQUIREMENT OF THE STATUTORY AUTHORITIES AND CONSTRUCTION DESIGN MANAGEMENT REGULATIONS.

KEY:

- VEHICLE WHEELS
- VEHICLE LOAD
- VEHICLE BODY

Pell Frischmann
93 GEORGE STREET, EDINBURGH, EH2 3ES
Tel: +44 (0)131 240 1270
Email: pfedinburgh@pellfrischmann.com
www.pellfrischmann.com

Client

EnergieKontor

Project

Alt Domhain Wind Farm


Drawing Title

A83 Junction
Swept Path Analysis
V162 Blade Superwing Carrier

	Name	Date	Scale
Designed	JS	19.05.2025	1:250 @ A1
Checked	SCM	19.05.2025	DRAFT

Drawing No. 10109651_001_4


Revision 3

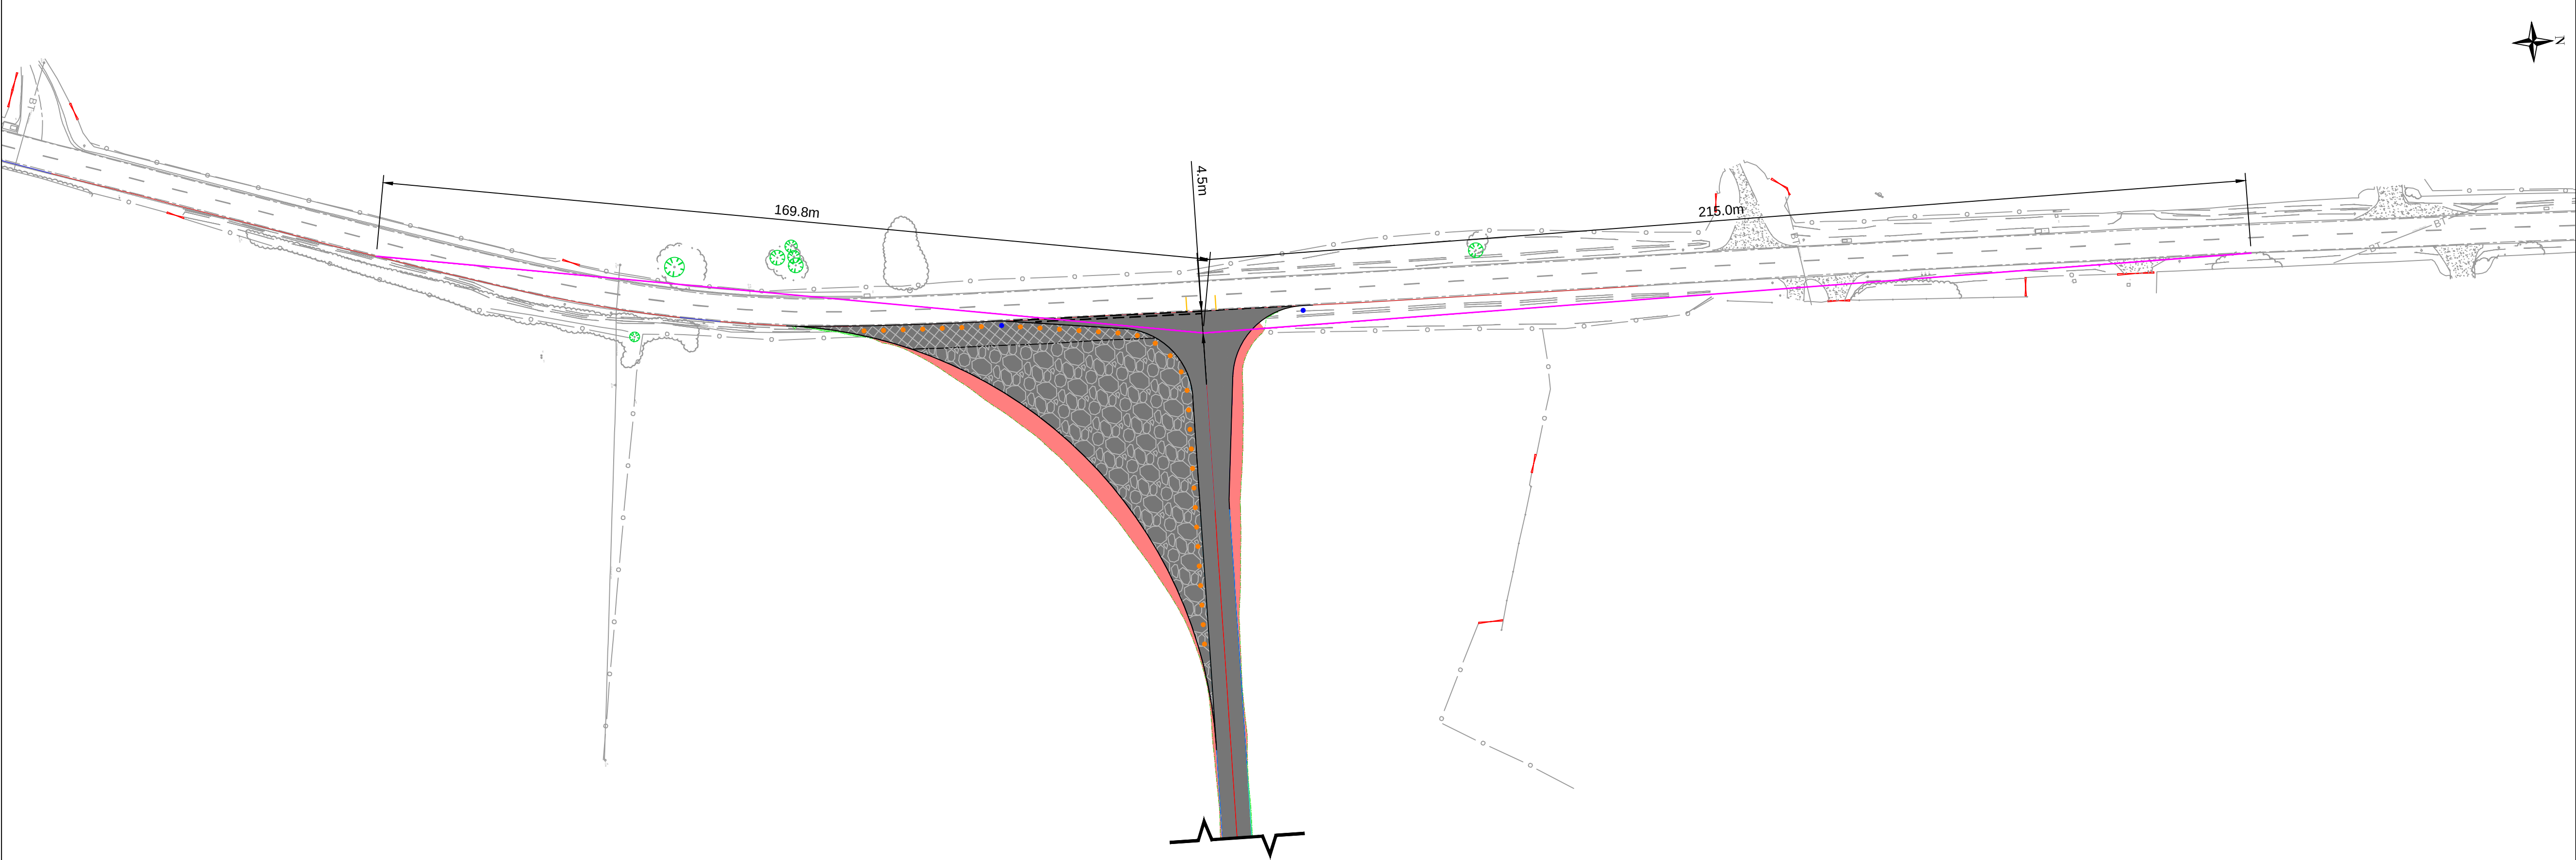

- NOTE:
1. ALL DRAWINGS ARE TO BE READ IN CONJUNCTION WITH THE SPECIFICATION FOR HIGHWAY WORKS AND THE TURBINE MANUFACTURERS STANDARDS AND ALL RELEVANT DRAWINGS WITHIN THE PROJECT DESIGN PACKAGE.
 2. ALL WORKS TO BE EXECUTED IN ACCORDANCE WITH THE DMRB, THE MANUAL OF CONTRACT DOCUMENTS FOR HIGHWAY WORKS, DESIGN MANUAL FOR ROADS AND BRIDGES, AND TRAFFIC SIGNS MANUAL.
 3. ALL DIMENSIONS ARE IN METRES UNLESS STATED OTHERWISE. ALL LEVELS ARE IN METRES AND RELATE TO ORDNANCE DATUM.
 4. DO NOT SCALE FROM ANY DRAWING. WORK TO FIGURED DIMENSIONS ONLY. ANY DISCREPANCIES IN DIMENSIONS ARE TO BE REFERRED TO THE DESIGNER BEFORE WORK IS PUT TO HAND.
 5. ALL DIMENSIONS AND LEVELS ARE TO BE CHECKED ON SITE BY THE CONTRACTOR PRIOR TO PREPARING ANY WORKING DRAWINGS OR COMMENCING ON SITE.
 6. ALL WORKS BY THE CONTRACTOR MUST BE CARRIED OUT IN SUCH A WAY THAT ALL REQUIREMENTS UNDER THE HEALTH AND SAFETY AT WORK ACT ARE SATISFIED.
 7. ALL WORKS ARE TO BE CARRIED OUT IN COMPLIANCE WITH THE REQUIREMENT OF THE STATUTORY AUTHORITIES AND CONSTRUCTION DESIGN MANAGEMENT REGULATIONS.

KEY:
VISIBILITY SPLOY

PROFILE KEY
EXISTING LEVELS
PROPOSED LEVELS
SIGHT LINE
REPROFILEING REQUIRED

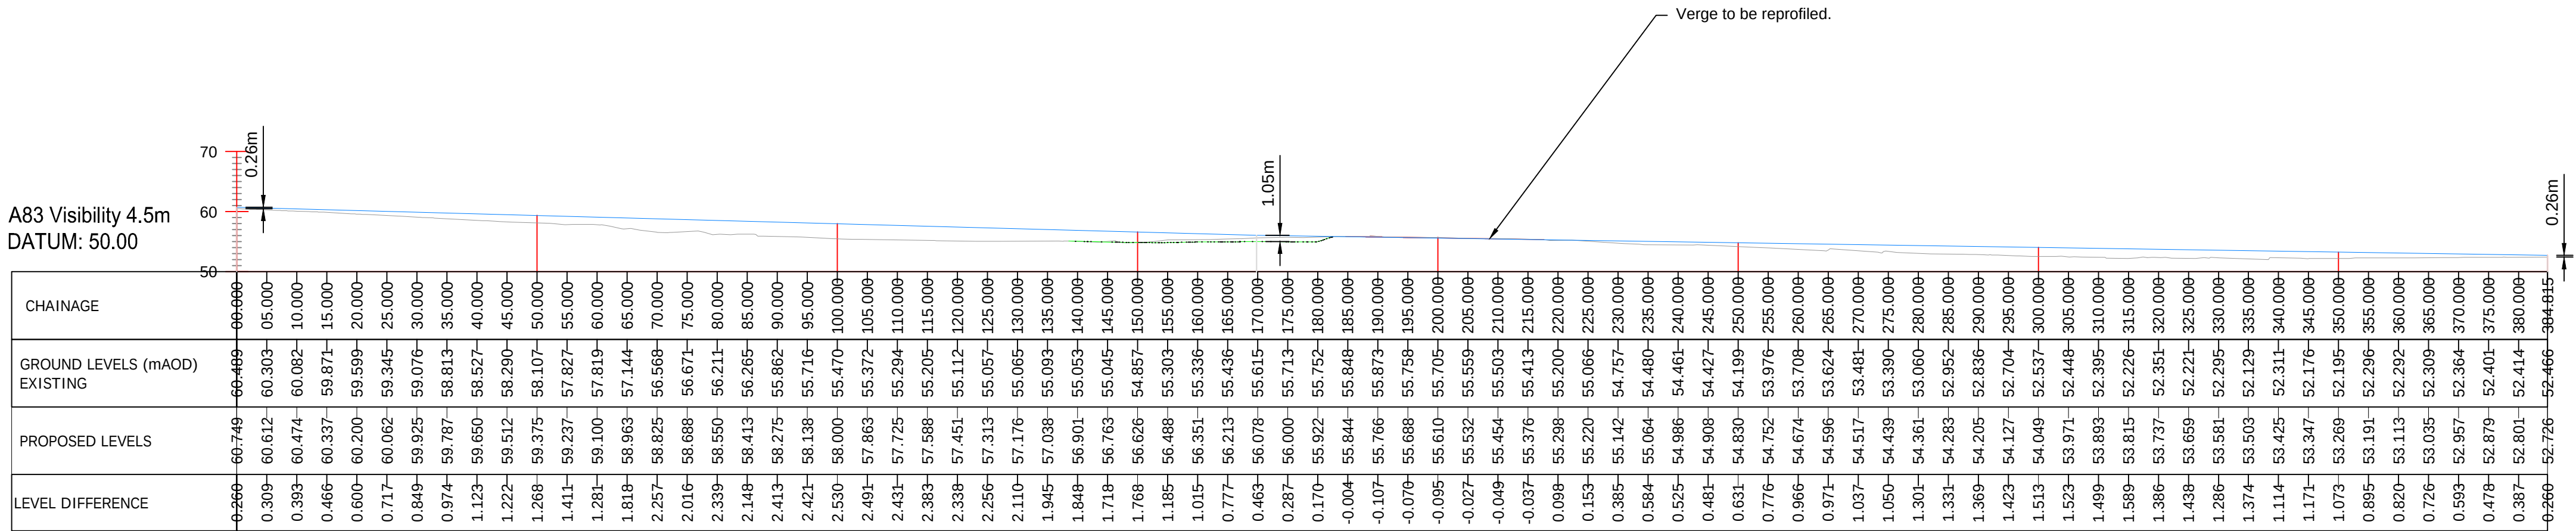

Pell Frischmann
93 GEORGE STREET, EDINBURGH, EH2 3ES
Tel: +44 (0)131 240 1270
Email: p.fedinburgh@pellfrischmann.com
www.pellfrischmann.com


Client
EnergieKontor

Project
Allt Domhain Wind Farm

Drawing Title
**A83 Junction
Visibility
4.5m Setback**

	Name	Date	Scale
Designed	JS	19.05.2025	1:750 @ A1
Checked	SCM	19.05.2025	Drawing Status DRAFT


Drawing No.	Revision
10109651_001_5	3

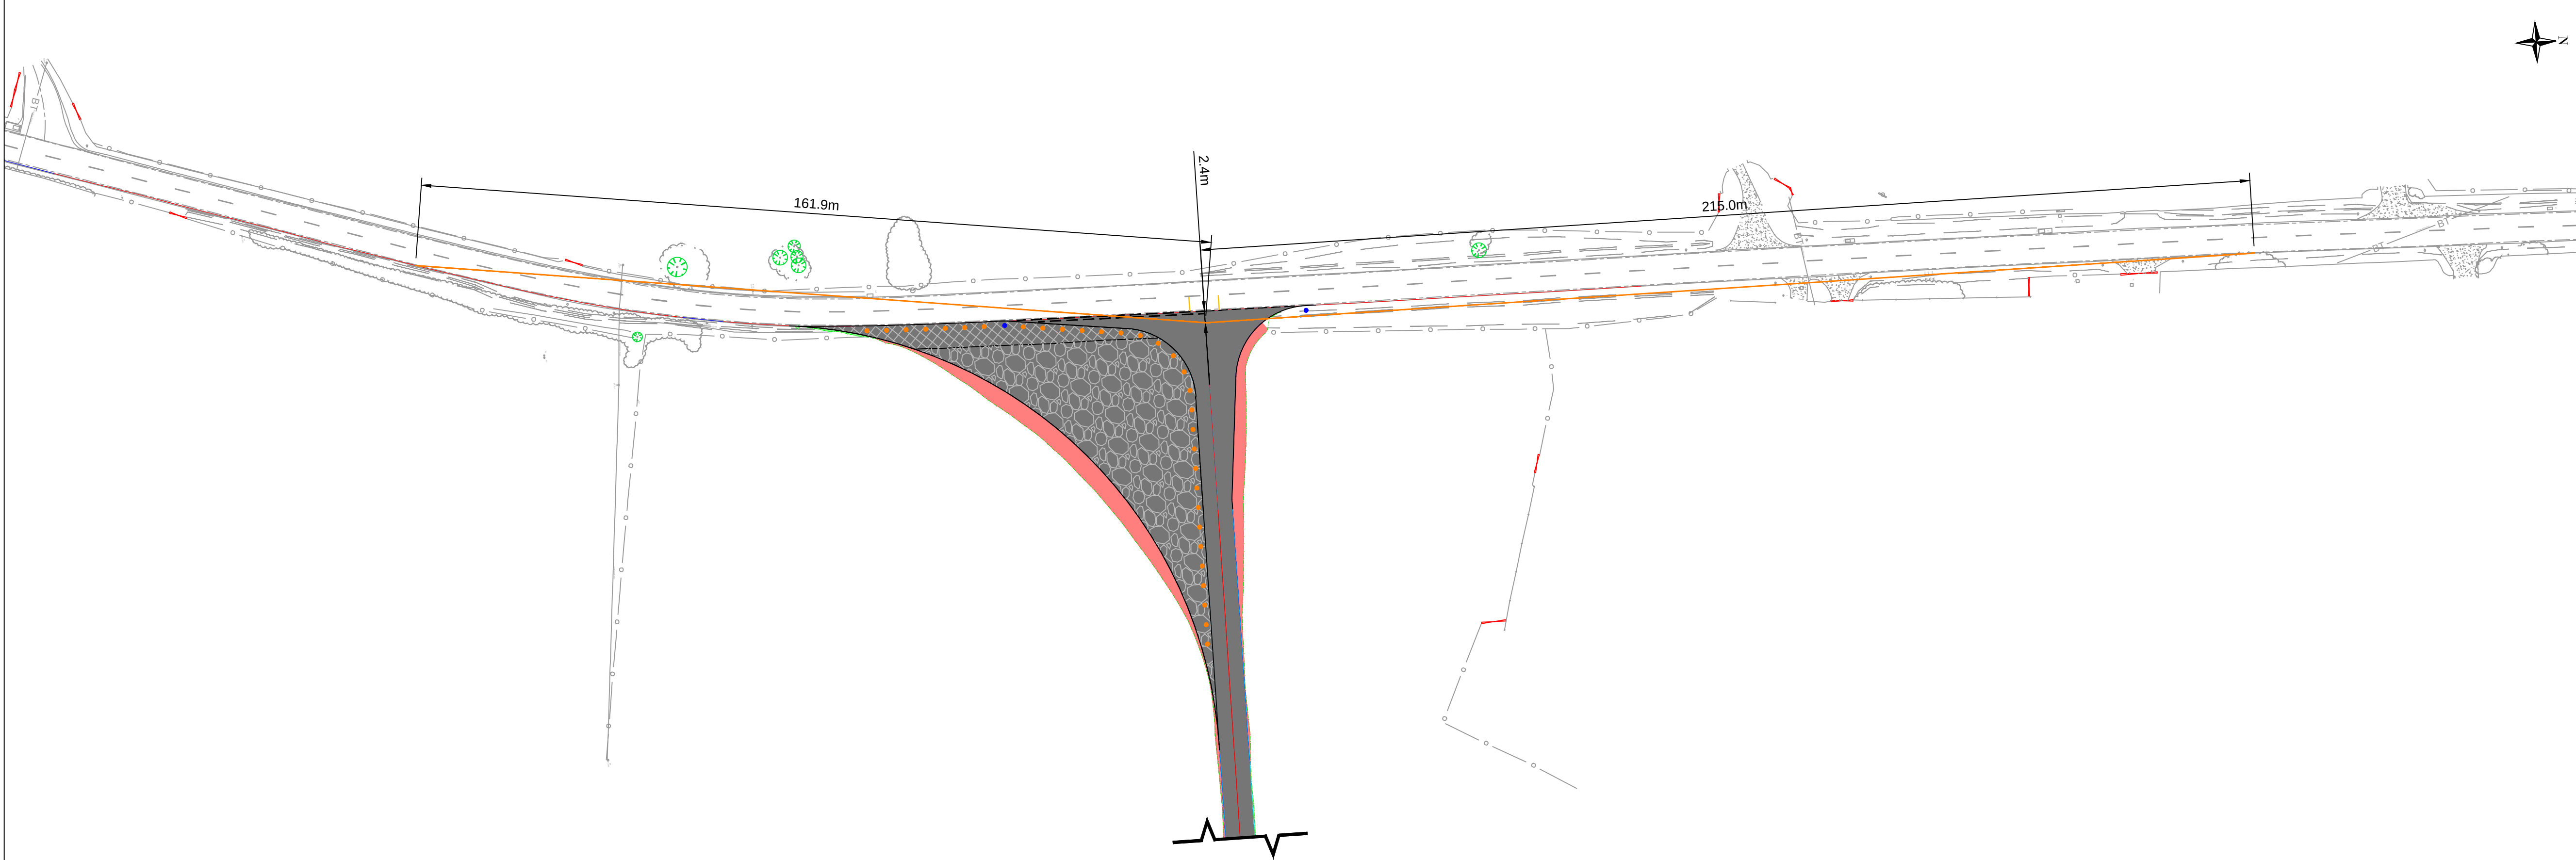

- NOTE:
1. ALL DRAWINGS ARE TO BE READ IN CONJUNCTION WITH THE SPECIFICATION FOR HIGHWAY WORKS AND THE TURBINE MANUFACTURERS STANDARDS AND ALL RELEVANT DRAWINGS WITHIN THE PROJECT DESIGN PACKAGE.
 2. ALL WORKS TO BE EXECUTED IN ACCORDANCE WITH THE DMRB, THE MANUAL OF CONTRACT DOCUMENTS FOR HIGHWAY WORKS, DESIGN MANUAL FOR ROADS AND BRIDGES, AND TRAFFIC SIGNS MANUAL.
 3. ALL DIMENSIONS ARE IN METRES UNLESS STATED OTHERWISE. ALL LEVELS ARE IN METRES AND RELATE TO ORDNANCE DATUM.
 4. DO NOT SCALE FROM ANY DRAWING. WORK TO FIGURED DIMENSIONS ONLY. ANY DISCREPANCIES IN DIMENSIONS ARE TO BE REFERRED TO THE DESIGNER BEFORE WORK IS PUT TO HAND.
 5. ALL DIMENSIONS AND LEVELS ARE TO BE CHECKED ON SITE BY THE CONTRACTOR PRIOR TO PREPARING ANY WORKING DRAWINGS OR COMMENCING ON SITE.
 6. ALL WORKS BY THE CONTRACTOR MUST BE CARRIED OUT IN SUCH A WAY THAT ALL REQUIREMENTS UNDER THE HEALTH AND SAFETY AT WORK ACT ARE SATISFIED.
 7. ALL WORKS ARE TO BE CARRIED OUT IN COMPLIANCE WITH THE REQUIREMENT OF THE STATUTORY AUTHORITIES AND CONSTRUCTION DESIGN MANAGEMENT REGULATIONS.

KEY:

— VISIBILITY SPY

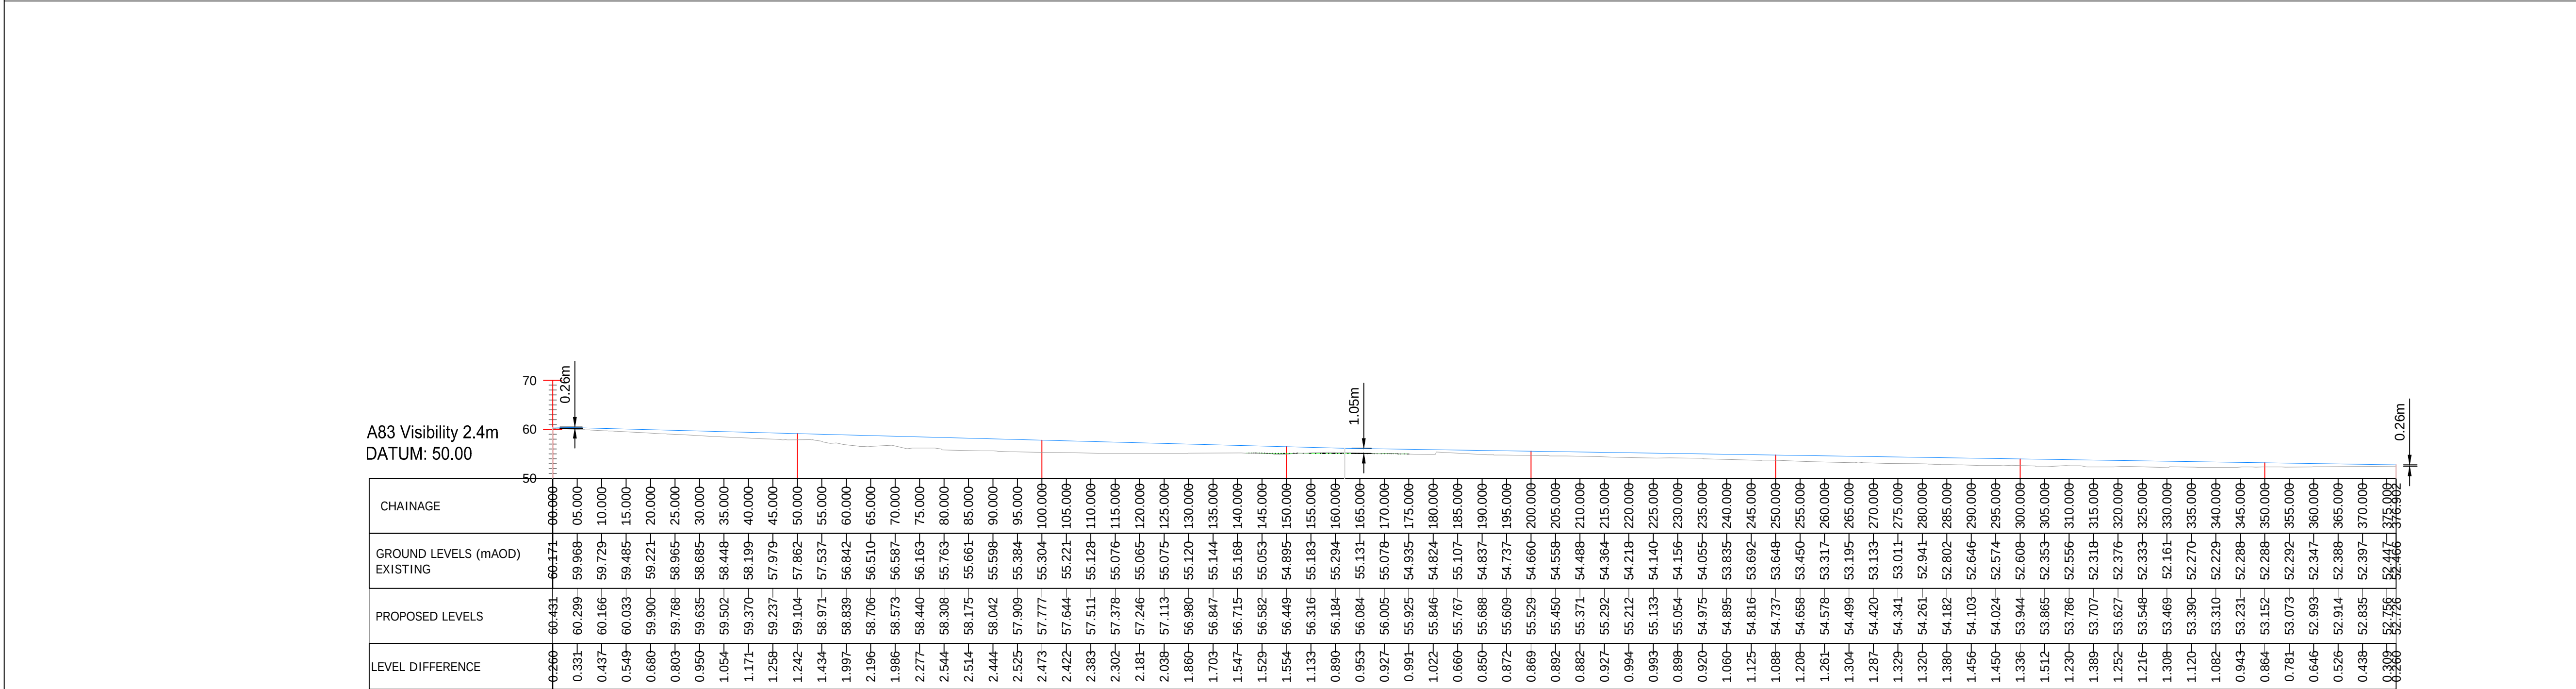

PROFILE KEY


— EXISTING LEVELS

— PROPOSED LEVELS

— SIGHT LINE


A83 Junction Visibility 2.4m Setback			
CHAINAGE	GROUND LEVELS (mAOD) EXISTING	PROPOSED LEVELS	LEVEL DIFFERENCE

© Pelli Frischmann

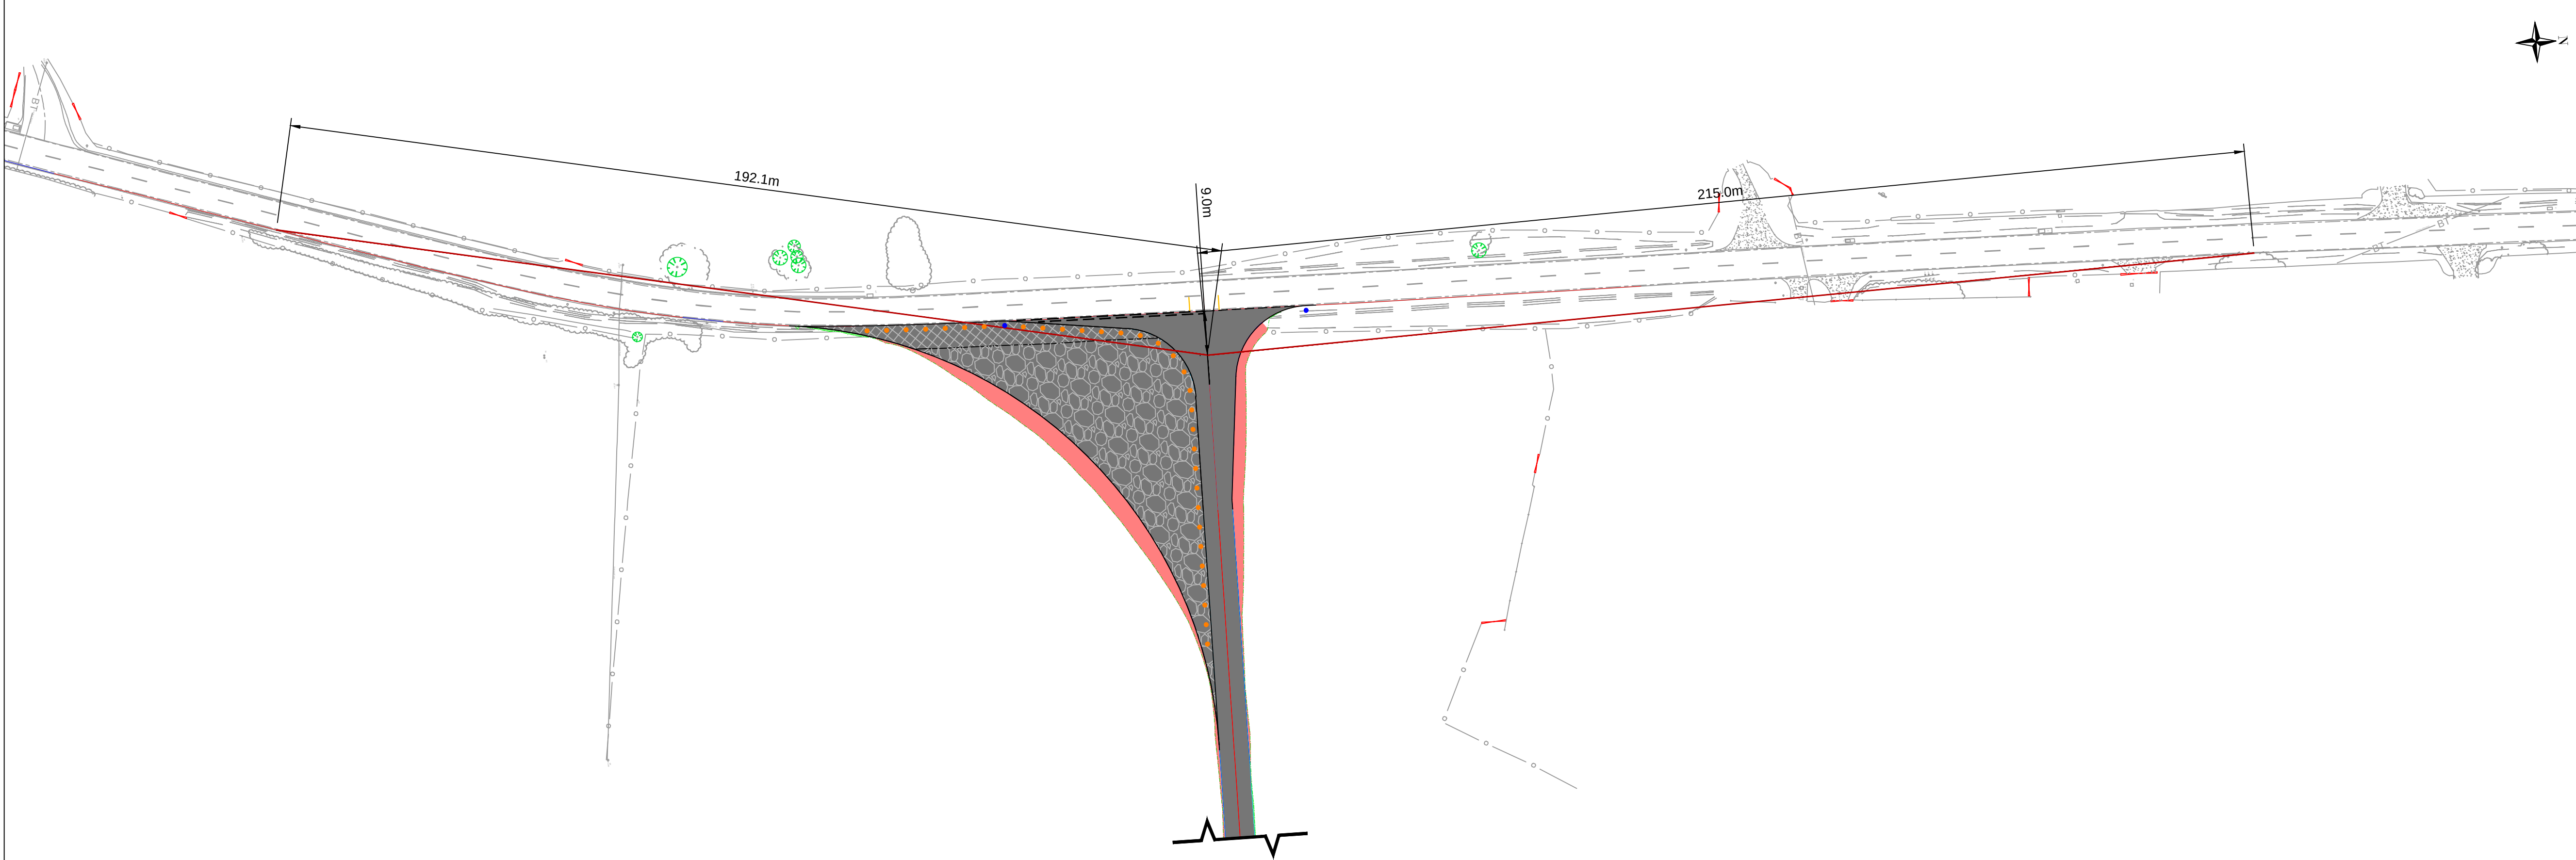

- NOTE:
1. ALL DRAWINGS ARE TO BE READ IN CONJUNCTION WITH THE SPECIFICATION FOR HIGHWAY WORKS AND THE TURBINE MANUFACTURERS STANDARDS AND ALL RELEVANT DRAWINGS WITHIN THE PROJECT DESIGN PACKAGE.
 2. ALL WORKS TO BE EXECUTED IN ACCORDANCE WITH THE DMRB, THE MANUAL OF CONTRACT DOCUMENTS FOR HIGHWAY WORKS, DESIGN MANUAL FOR ROADS AND BRIDGES, AND TRAFFIC SIGNS MANUAL.
 3. ALL DIMENSIONS ARE IN METRES UNLESS STATED OTHERWISE. ALL LEVELS ARE IN METRES AND RELATE TO ORDNANCE DATUM.
 4. DO NOT SCALE FROM ANY DRAWING. WORK TO FIGURED DIMENSIONS ONLY. ANY DISCREPANCIES IN DIMENSIONS ARE TO BE REFERRED TO THE DESIGNER BEFORE WORK IS PUT TO HAND.
 5. ALL DIMENSIONS AND LEVELS ARE TO BE CHECKED ON SITE BY THE CONTRACTOR PRIOR TO PREPARING ANY WORKING DRAWINGS OR COMMENCING ON SITE.
 6. ALL WORKS BY THE CONTRACTOR MUST BE CARRIED OUT IN SUCH A WAY THAT ALL REQUIREMENTS UNDER THE HEALTH AND SAFETY AT WORK ACT ARE SATISFIED.
 7. ALL WORKS ARE TO BE CARRIED OUT IN COMPLIANCE WITH THE REQUIREMENT OF THE STATUTORY AUTHORITIES AND CONSTRUCTION DESIGN MANAGEMENT REGULATIONS.

KEY:
— VISIBILITY SPY

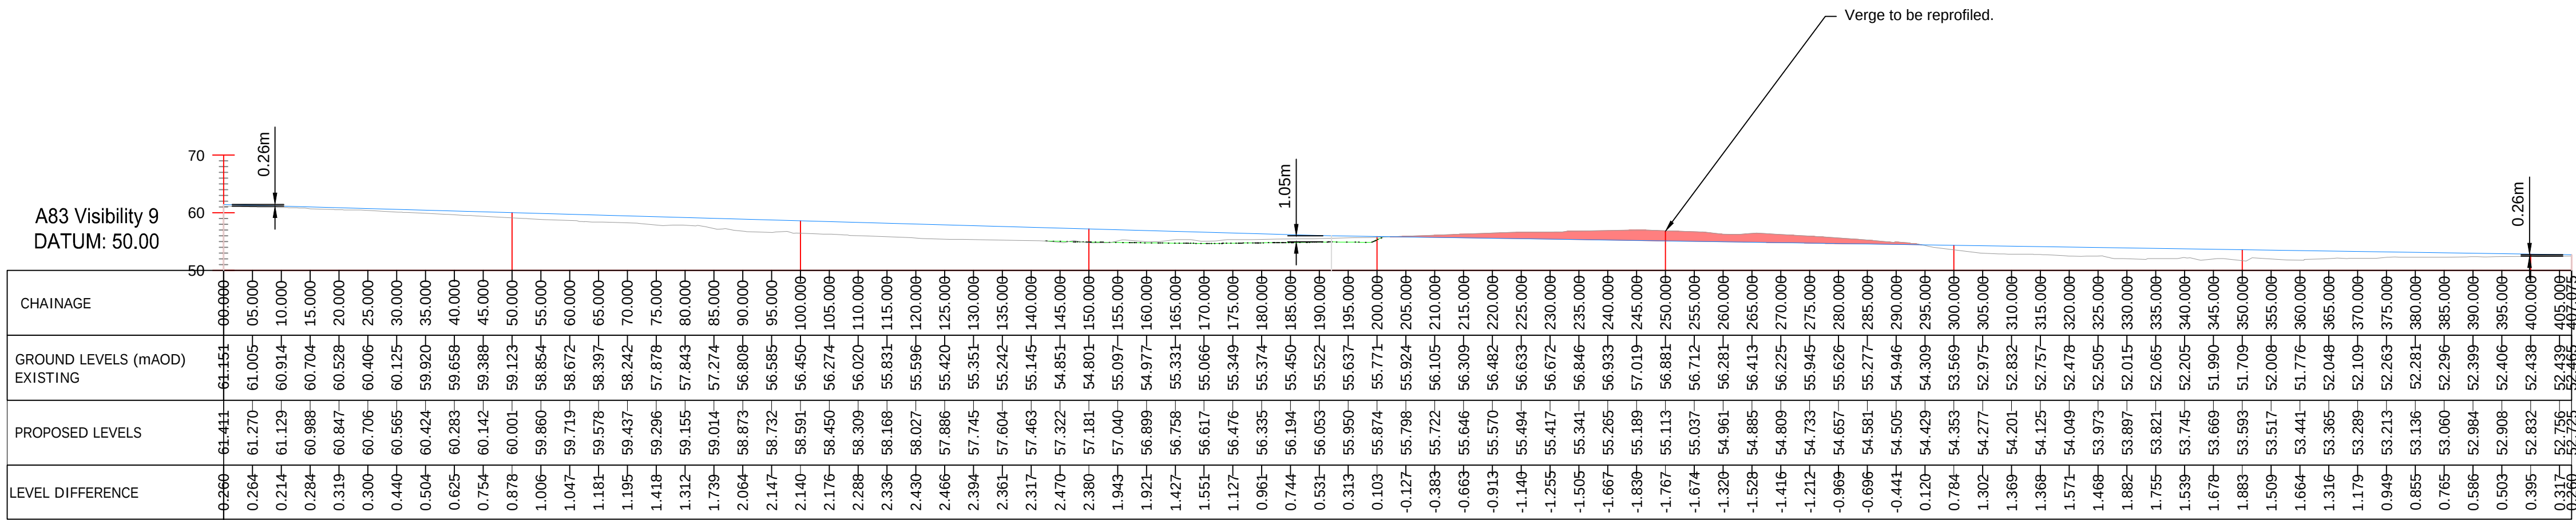

PROFILE KEY
— EXISTING LEVELS
— PROPOSED LEVELS
— SIGHT LINE

Pell Frischmann
93 GEORGE STREET, EDINBURGH, EH2 3ES
Tel: +44 (0)131 240 1270
Email: p.fedinburgh@pellfrischmann.com
www.pellfrischmann.com


Client
EnergieKontor

Project
Allt Domhain Wind Farm

Drawing Title
**A83 Junction
Visibility
9m Setback**

	Name	Date	Scale
Designed	JS	19.05.2025	1:750 @ A1
Checked	SCM	19.05.2025	File 250519 Allt Domhain Junction Design
			Drawing Status DRAFT

Drawing No.	Revision
10109651_001_7	3

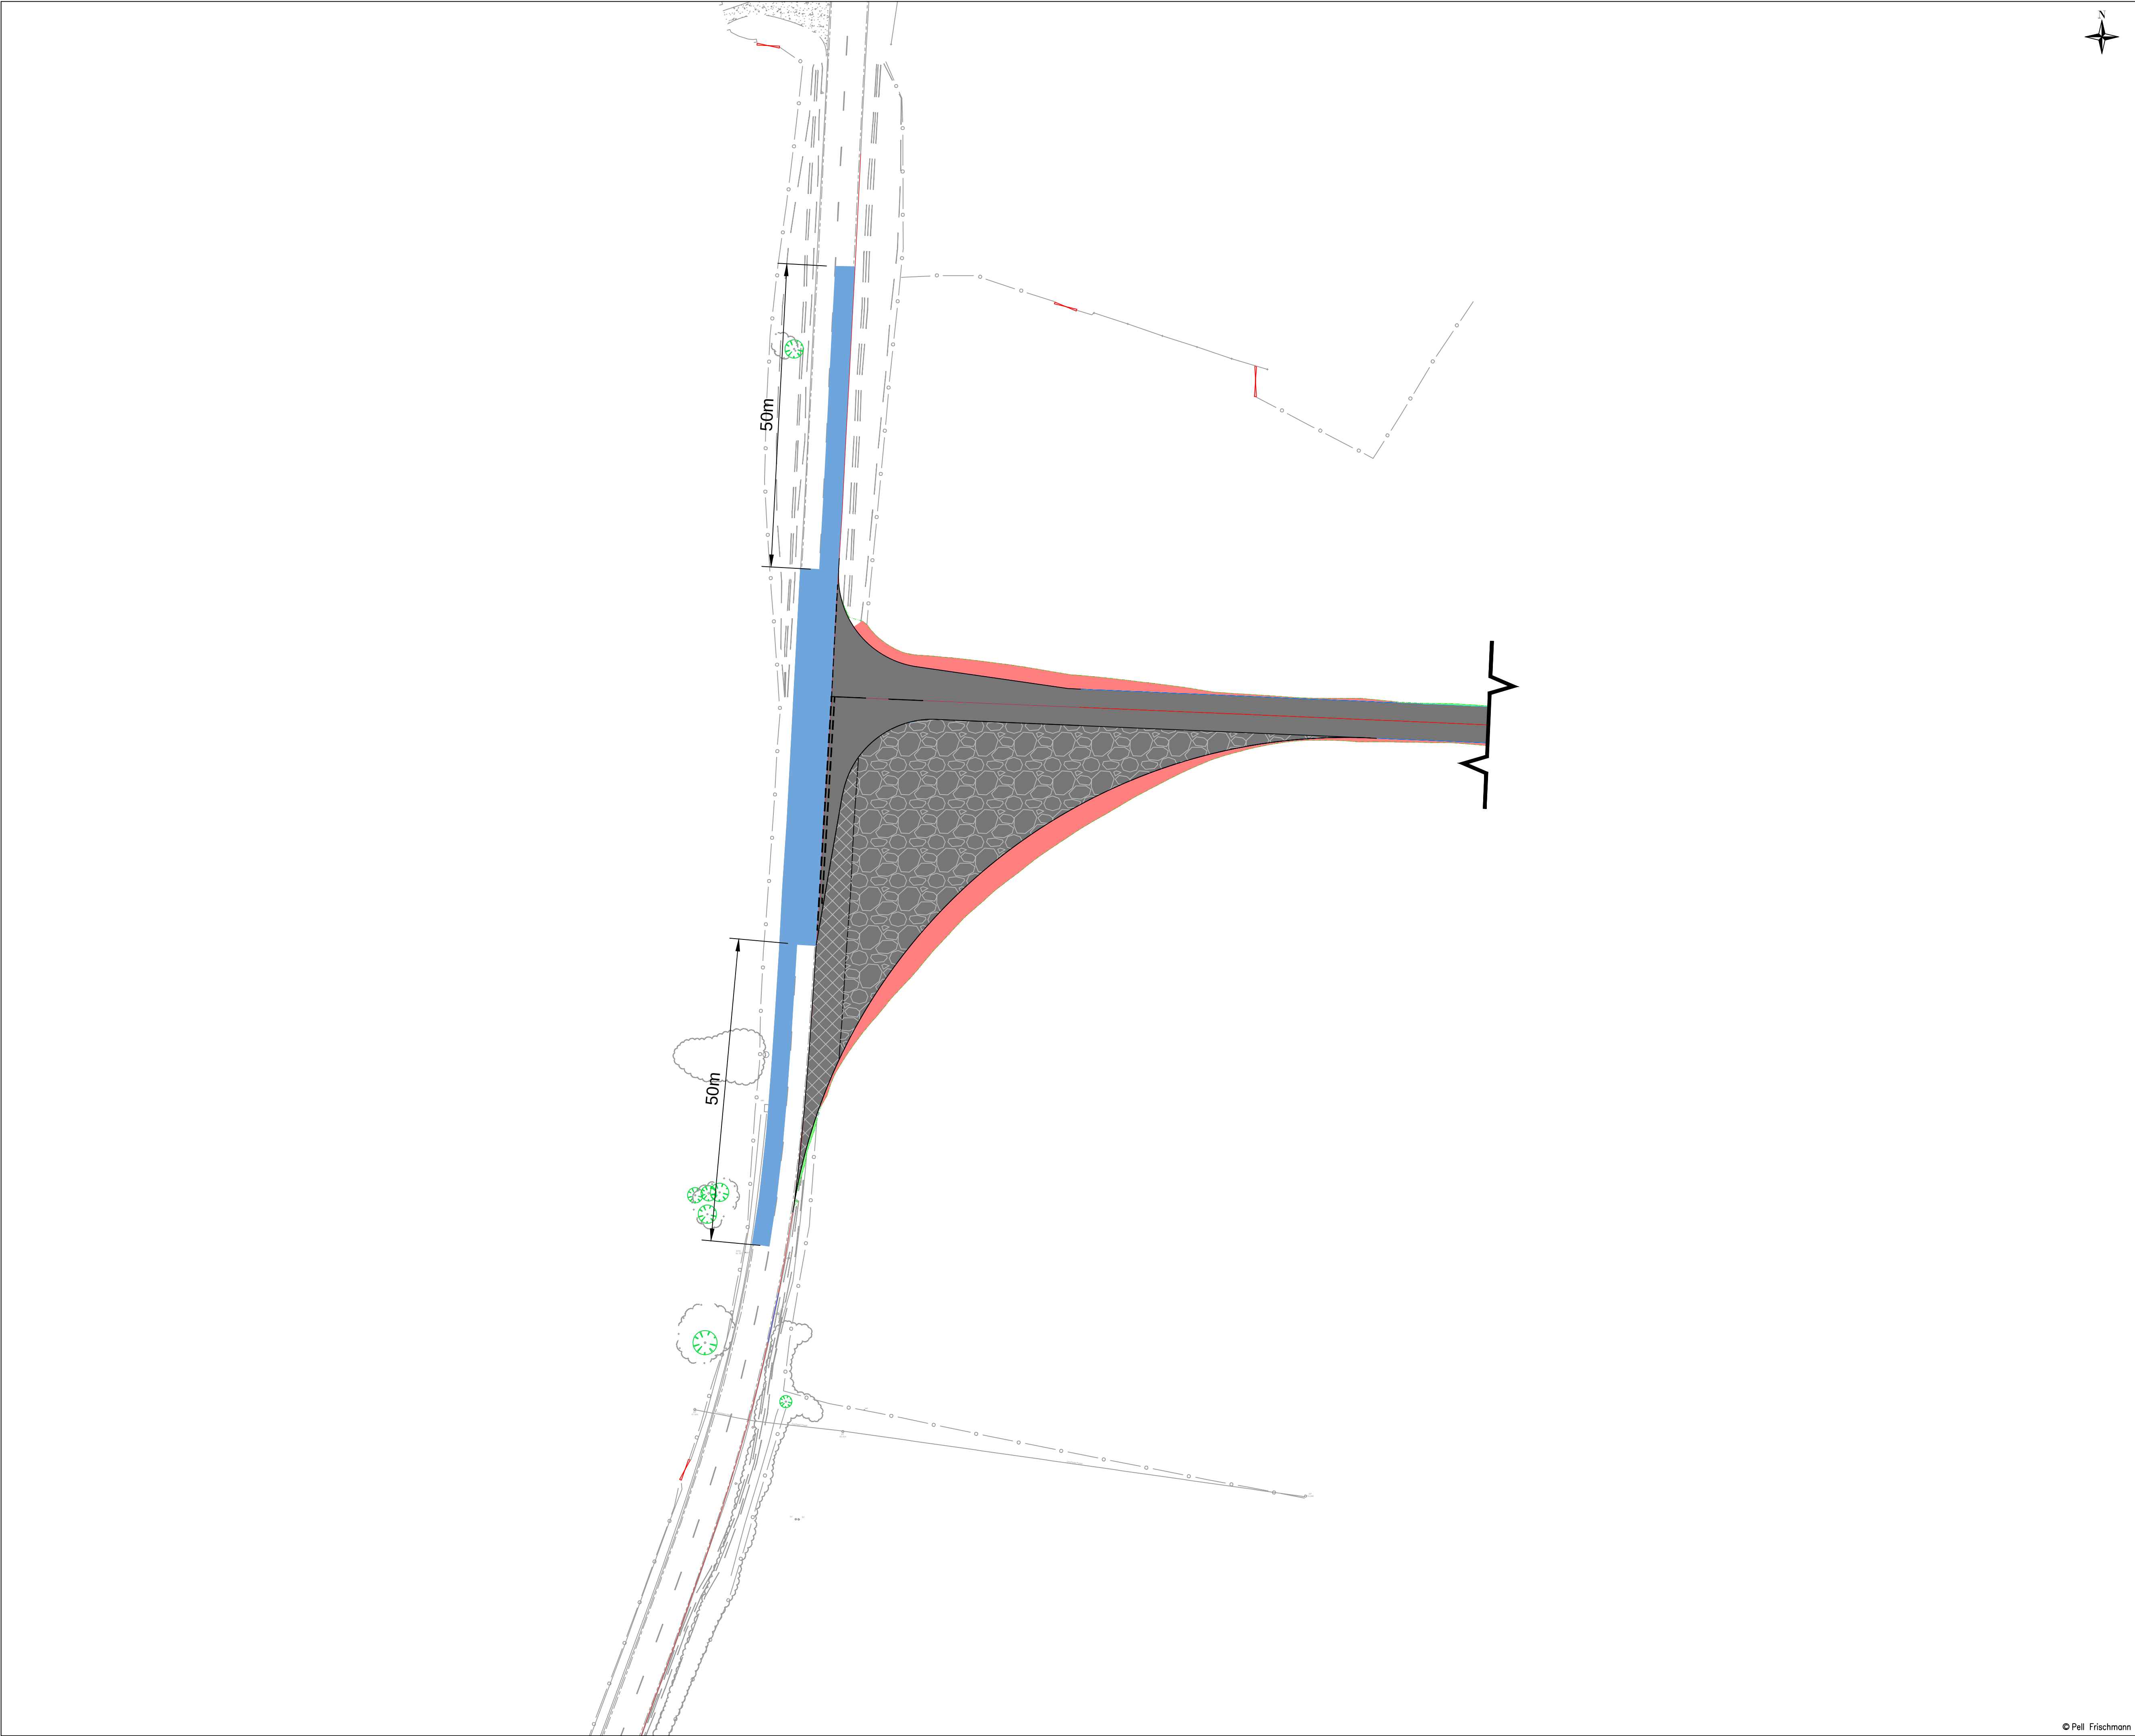

- NOTE:
1. ALL DRAWINGS ARE TO BE READ IN CONJUNCTION WITH THE SPECIFICATION FOR HIGHWAY WORKS AND THE TURBINE MANUFACTURERS STANDARDS AND ALL RELEVANT DRAWINGS WITHIN THE PROJECT DESIGN PACKAGE.
 2. ALL WORKS TO BE EXECUTED IN ACCORDANCE WITH THE DMRB, THE MANUAL OF CONTRACT DOCUMENTS FOR HIGHWAY WORKS, DESIGN MANUAL FOR ROADS AND BRIDGES, AND TRAFFIC SIGNS MANUAL.
 3. ALL DIMENSIONS ARE IN METRES UNLESS STATED OTHERWISE. ALL LEVELS ARE IN METRES AND RELATE TO ORDNANCE DATUM.
 4. DO NOT SCALE FROM ANY DRAWING. WORK TO FIGURED DIMENSIONS ONLY. ANY DISCREPANCIES IN DIMENSIONS ARE TO BE REFERRED TO THE DESIGNER BEFORE WORK IS PUT TO HAND.
 5. ALL DIMENSIONS AND LEVELS ARE TO BE CHECKED ON SITE BY THE CONTRACTOR PRIOR TO PREPARING ANY WORKING DRAWINGS OR COMMENCING ON SITE.
 6. ALL WORKS BY THE CONTRACTOR MUST BE CARRIED OUT IN SUCH A WAY THAT ALL REQUIREMENTS UNDER THE HEALTH AND SAFETY AT WORK ACT ARE SATISFIED.
 7. ALL WORKS ARE TO BE CARRIED OUT IN COMPLIANCE WITH THE REQUIREMENT OF THE STATUTORY AUTHORITIES AND CONSTRUCTION DESIGN MANAGEMENT REGULATIONS.

KEY:

RESURFACE WITH HIGH FRICTION SURFACE COURSE

Pell Frischmann
93 GEORGE STREET, EDINBURGH, EH2 3ES
Tel: +44 (0)131 240 1270
Email: pfedinburgh@pellfrischmann.com
www.pellfrischmann.com

Client

EnergieKontor

Project


Allt Domhain Wind Farm

Drawing Title

A83 Junction
Resurfacing

	Name	Date	Scale
Designed	JS	19.05.2025	1:500 @ A1
Checked	SCM	19.05.2025	DRAFT

Drawing No. 10109651_001_8 Revision 3

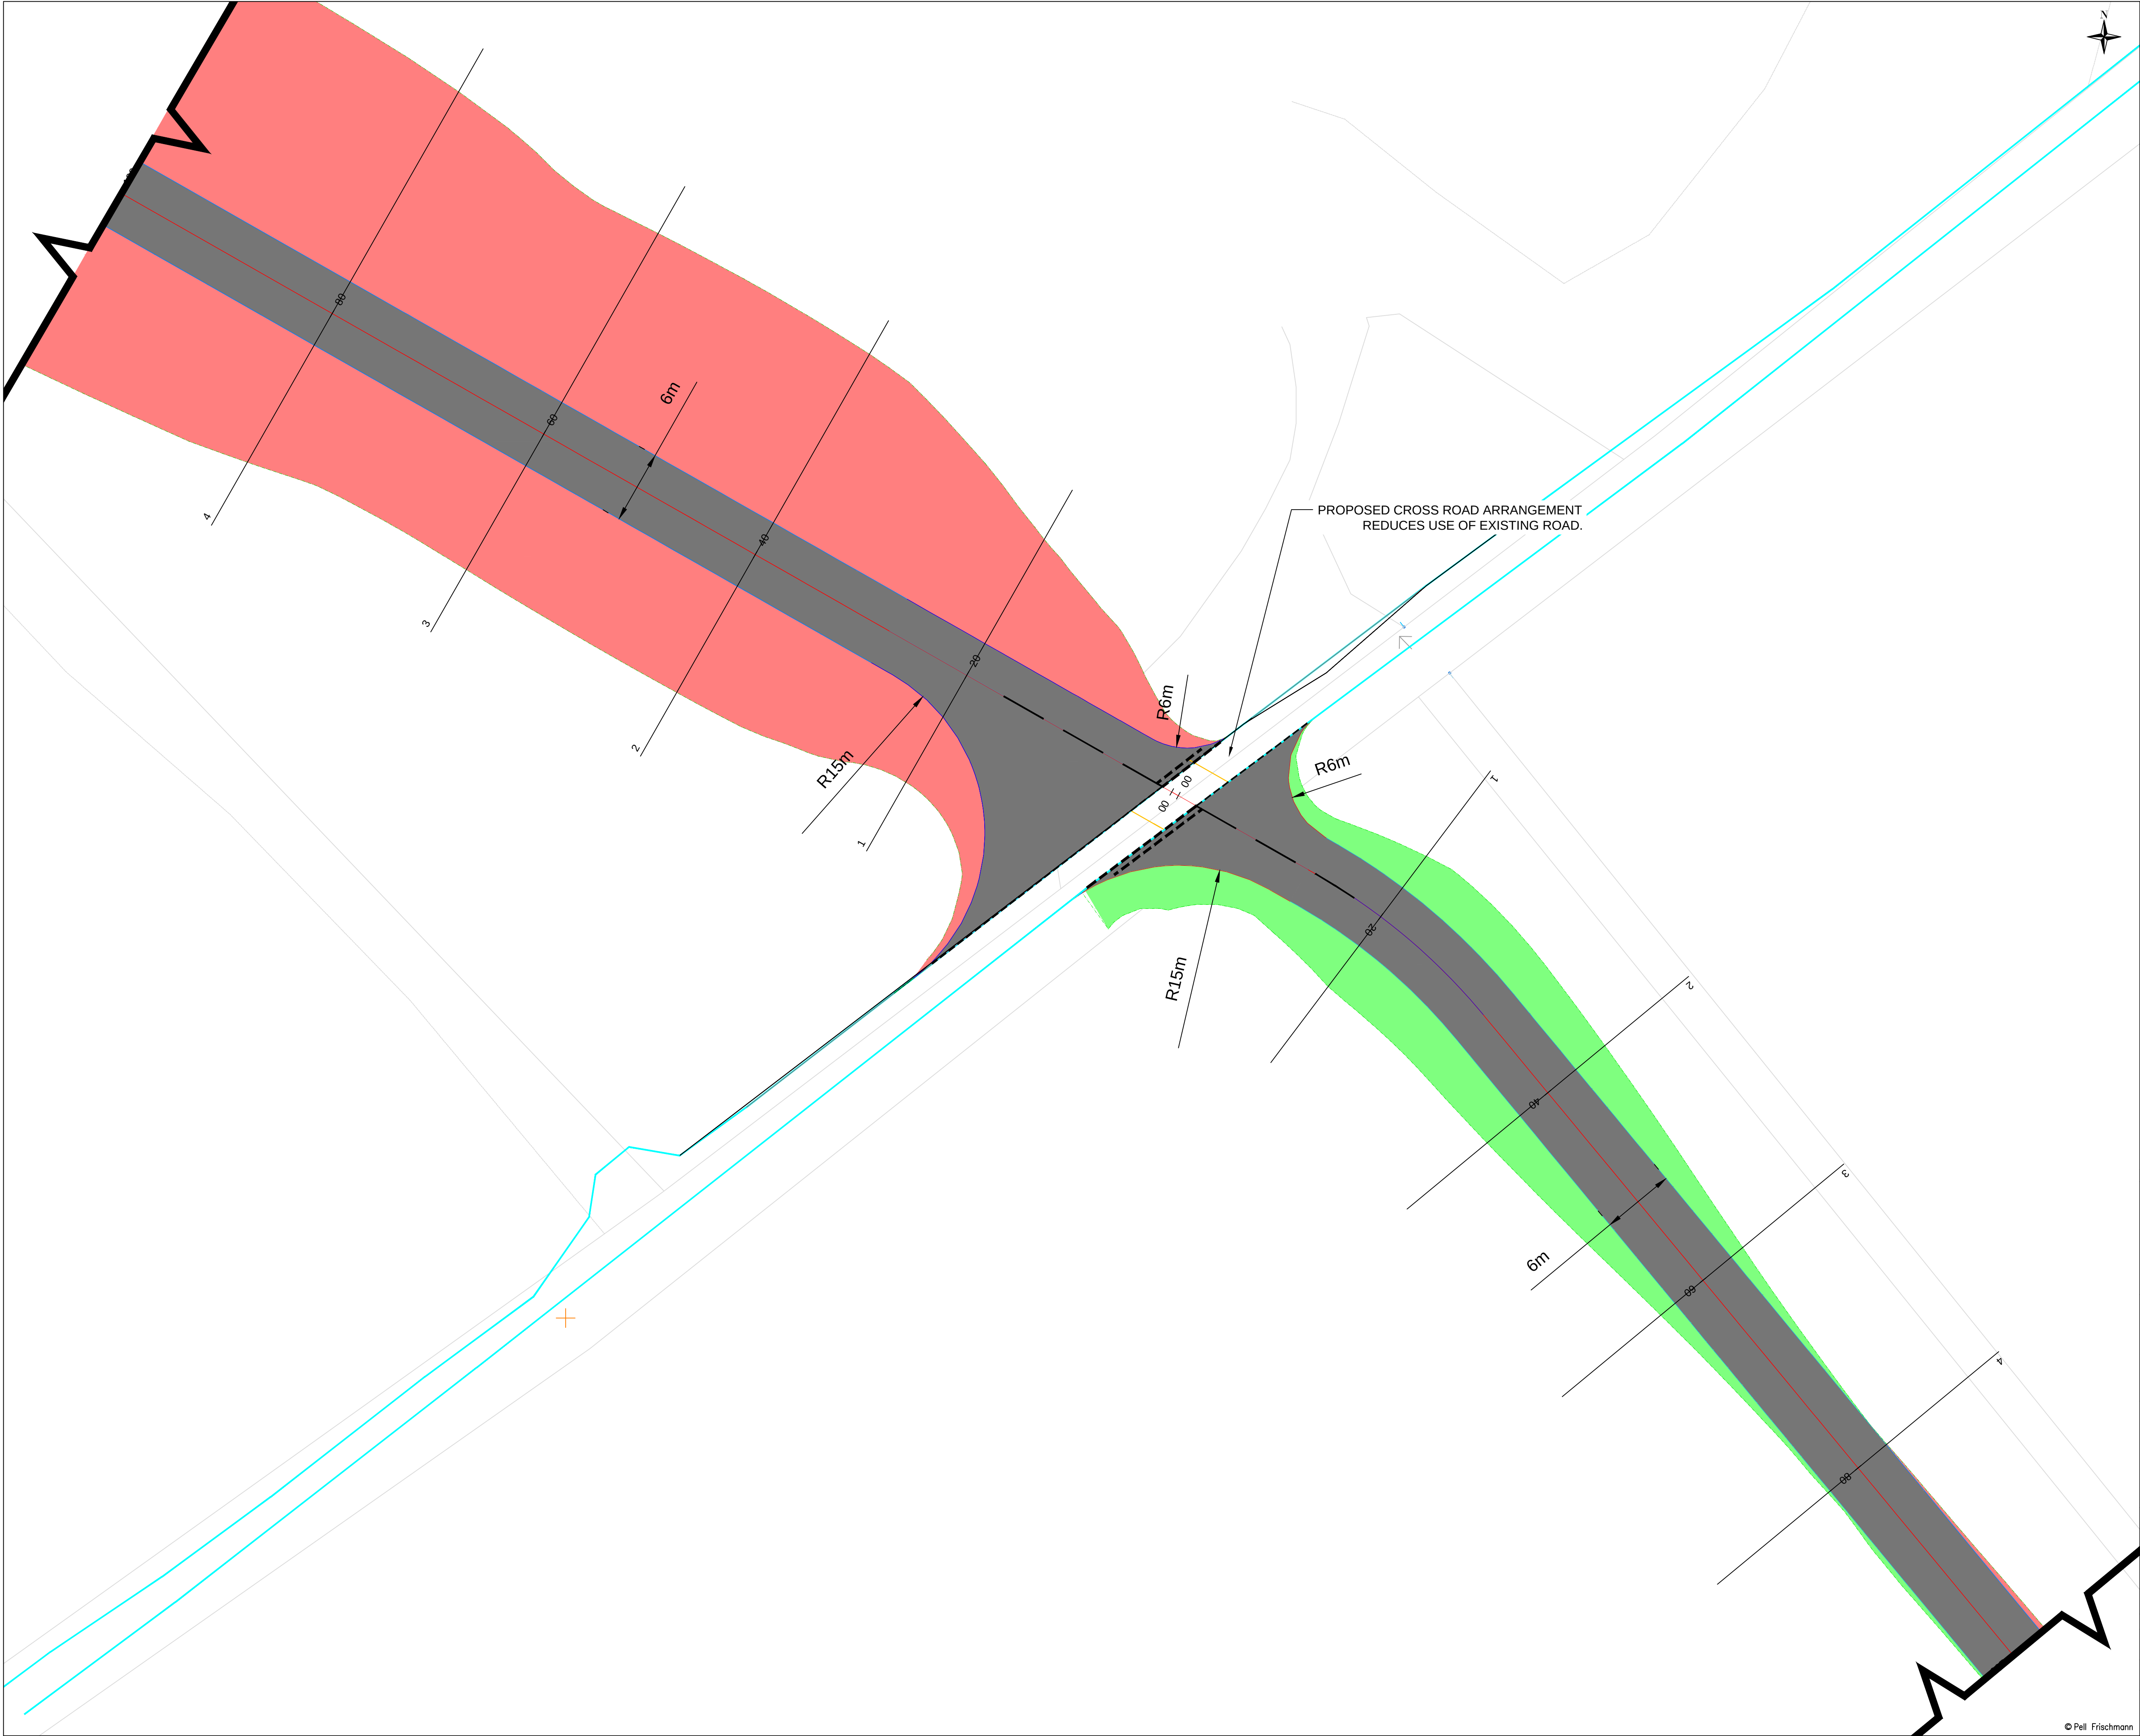

- NOTE:
1. ALL DRAWINGS ARE TO BE READ IN CONJUNCTION WITH THE SPECIFICATION FOR HIGHWAY WORKS AND THE TURBINE MANUFACTURERS STANDARDS AND ALL RELEVANT DRAWINGS WITHIN THE PROJECT DESIGN PACKAGE.
 2. ALL WORKS TO BE EXECUTED IN ACCORDANCE WITH THE DMRB, THE MANUAL OF CONTRACT DOCUMENTS FOR HIGHWAY WORKS, DESIGN MANUAL FOR ROADS AND BRIDGES, AND TRAFFIC SIGNS MANUAL.
 3. ALL DIMENSIONS ARE IN METRES UNLESS STATED OTHERWISE. ALL LEVELS ARE IN METRES AND RELATE TO ORDNANCE DATUM.
 4. DO NOT SCALE FROM ANY DRAWING. WORK TO FIGURED DIMENSIONS ONLY. ANY DISCREPANCIES IN DIMENSIONS ARE TO BE REFERRED TO THE DESIGNER BEFORE WORK IS PUT TO HAND.
 5. ALL DIMENSIONS AND LEVELS ARE TO BE CHECKED ON SITE BY THE CONTRACTOR PRIOR TO PREPARING ANY WORKING DRAWINGS OR COMMENCING ON SITE.
 6. ALL WORKS BY THE CONTRACTOR MUST BE CARRIED OUT IN SUCH A WAY THAT ALL REQUIREMENTS UNDER THE HEALTH AND SAFETY AT WORK ACT ARE SATISFIED.
 7. ALL WORKS ARE TO BE CARRIED OUT IN COMPLIANCE WITH THE REQUIREMENT OF THE STATUTORY AUTHORITIES AND CONSTRUCTION DESIGN MANAGEMENT REGULATIONS.

KEY:

- PROPOSED JUNCTION AND TRACK
- CUT EARTHWORKS
- FILL EARTHWORKS

Pell Frischmann
93 GEORGE STREET, EDINBURGH, EH2 3ES
Tel: +44 (0)131 240 1270
Email: pfedinburgh@pellfrischmann.com
www.pellfrischmann.com

Client

EnergieKontor

Project

Allt Domhain Wind Farm

Drawing Title


Junction Cross Road
(Southwest of Arnicle)
General Arrangement

	Name	Date	Scale
Designed	JS	19.05.2025	1:250 @ A1
Checked	SCM	19.05.2025	DRAFT



Drawing No. 10109651_002_1

Revision 3


1 - Northern Junction Centreline
DATUM: 70.00

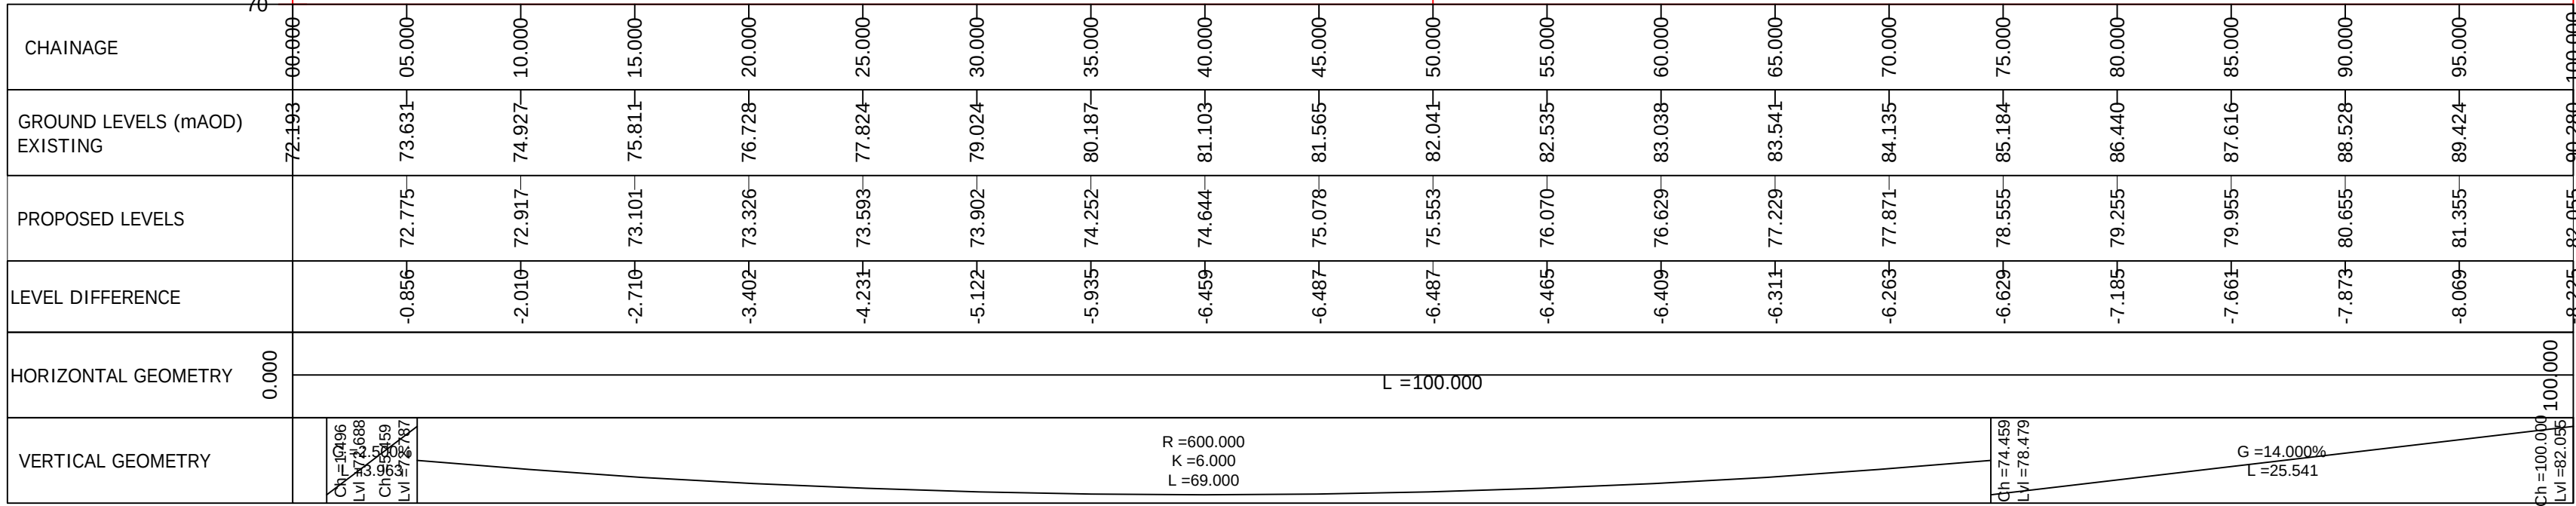


1 - Southern Junction Centreline Option 1
DATUM: 60.00

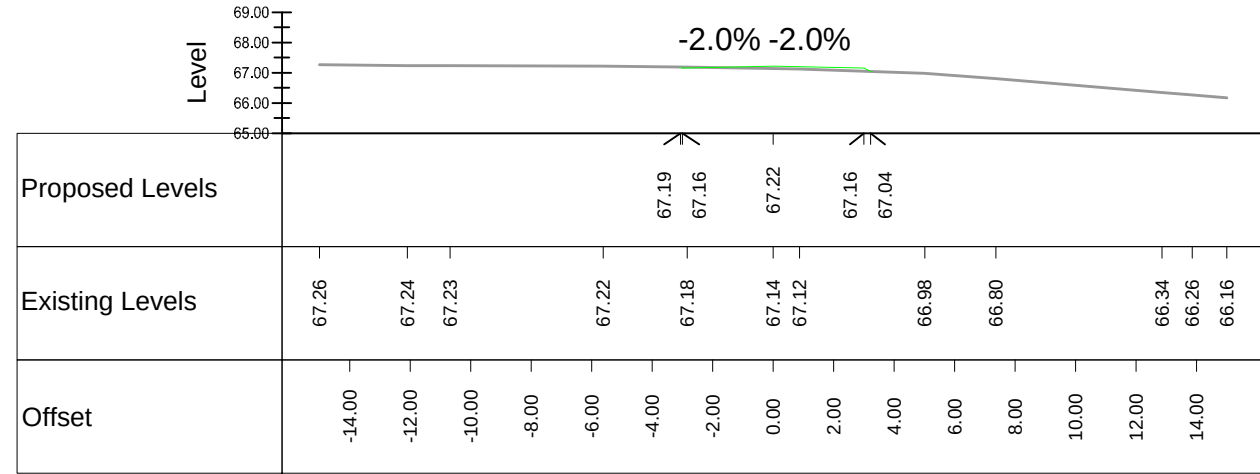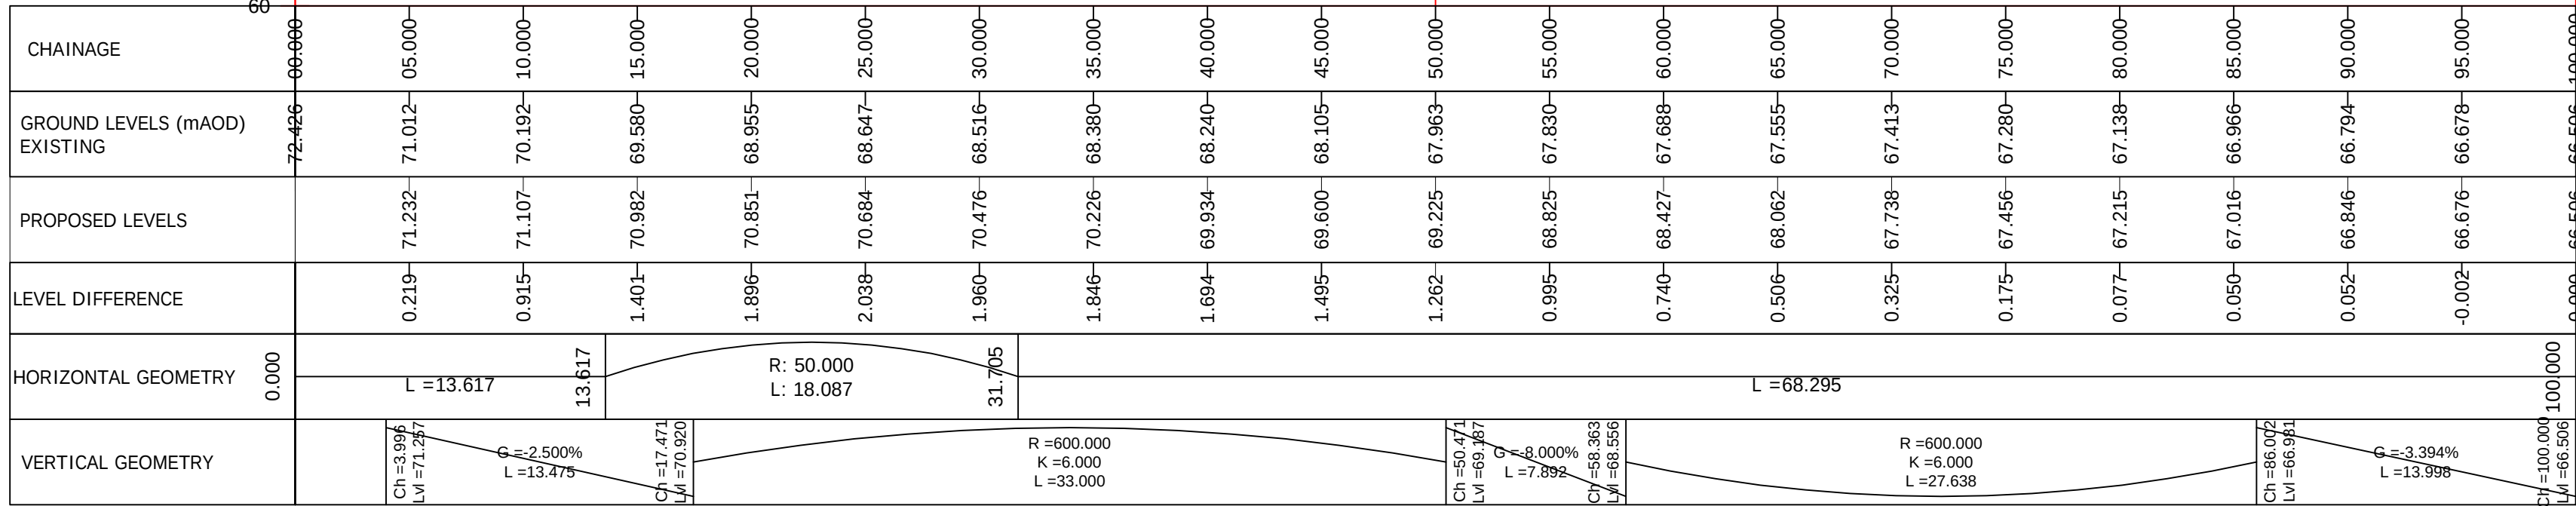


1 - Southern Junction Centreline Option 1
Section 4

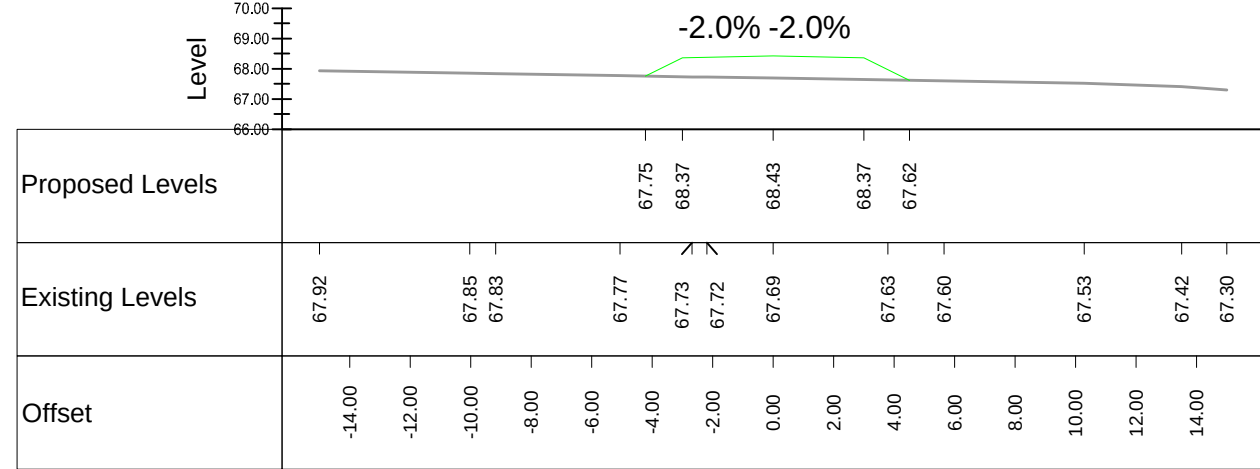


1 - Southern Junction Centreline Option 1
Section 3

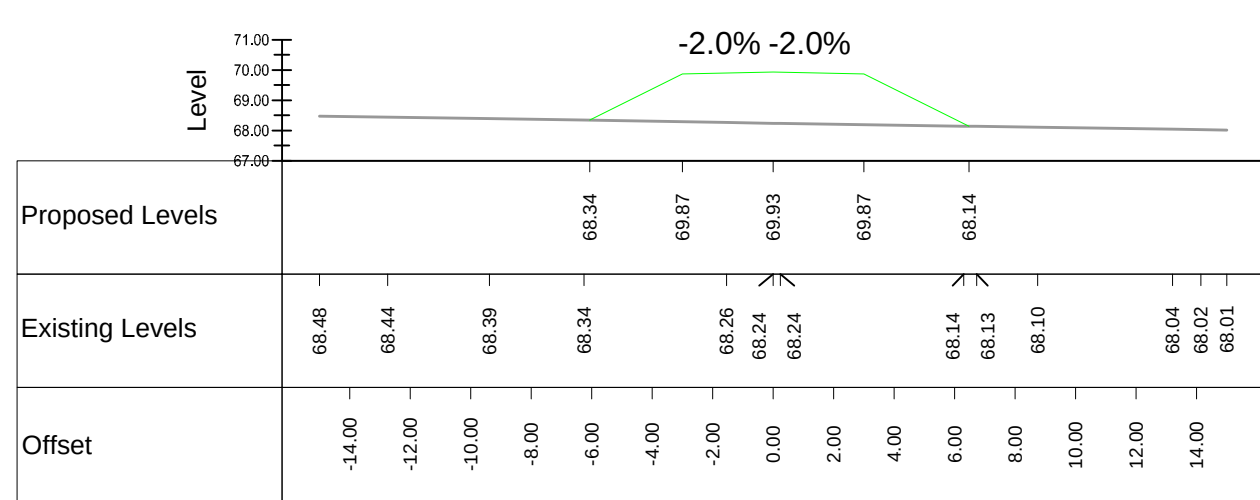


1 - Southern Junction Centreline Option 1
Section 2

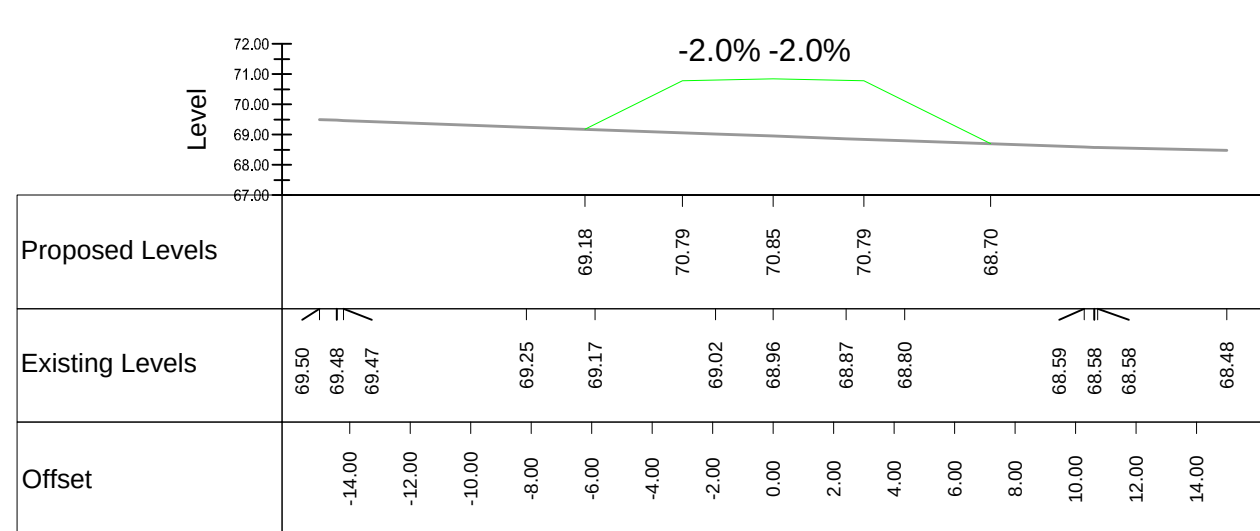


1 - Southern Junction Centreline Option 1
Section 1

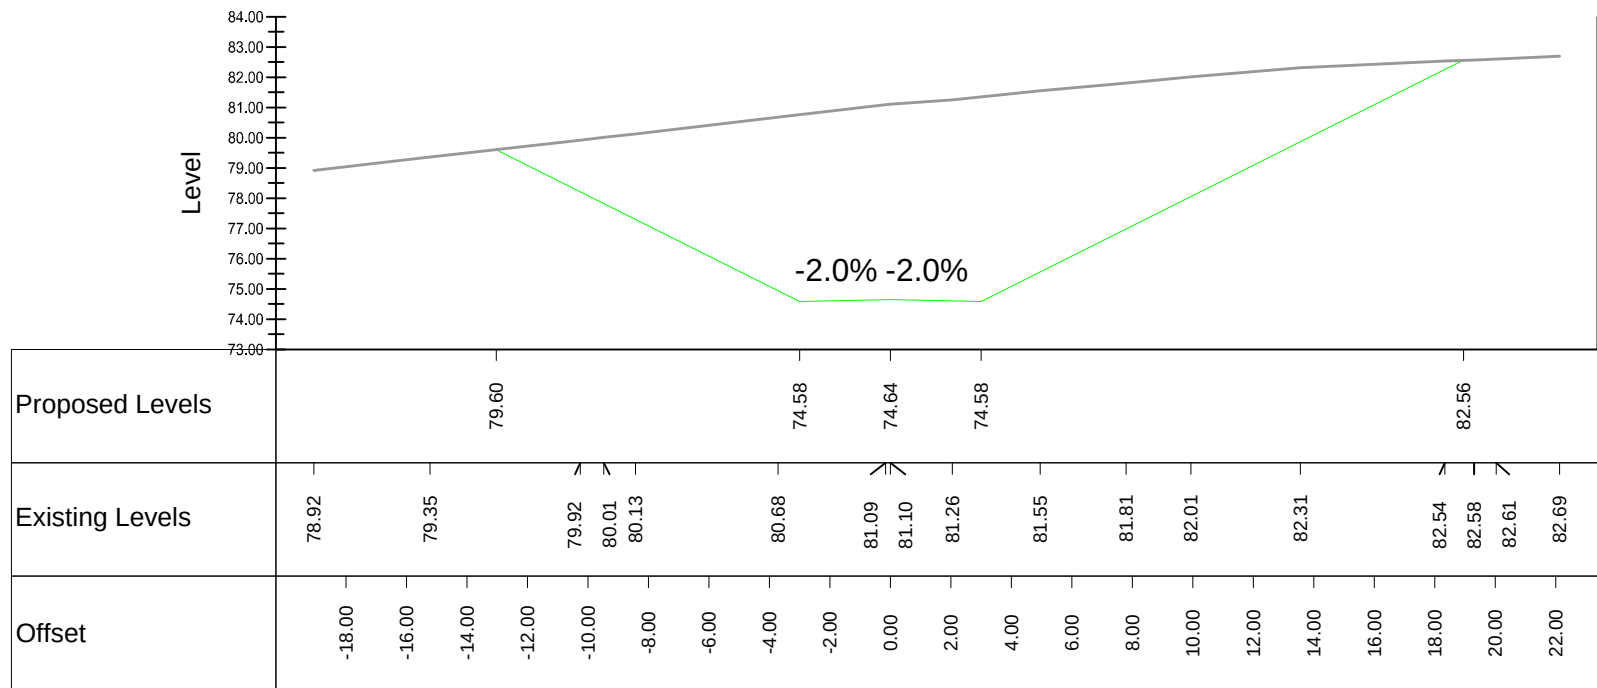


1 - Northern Junction Centreline
Section 2

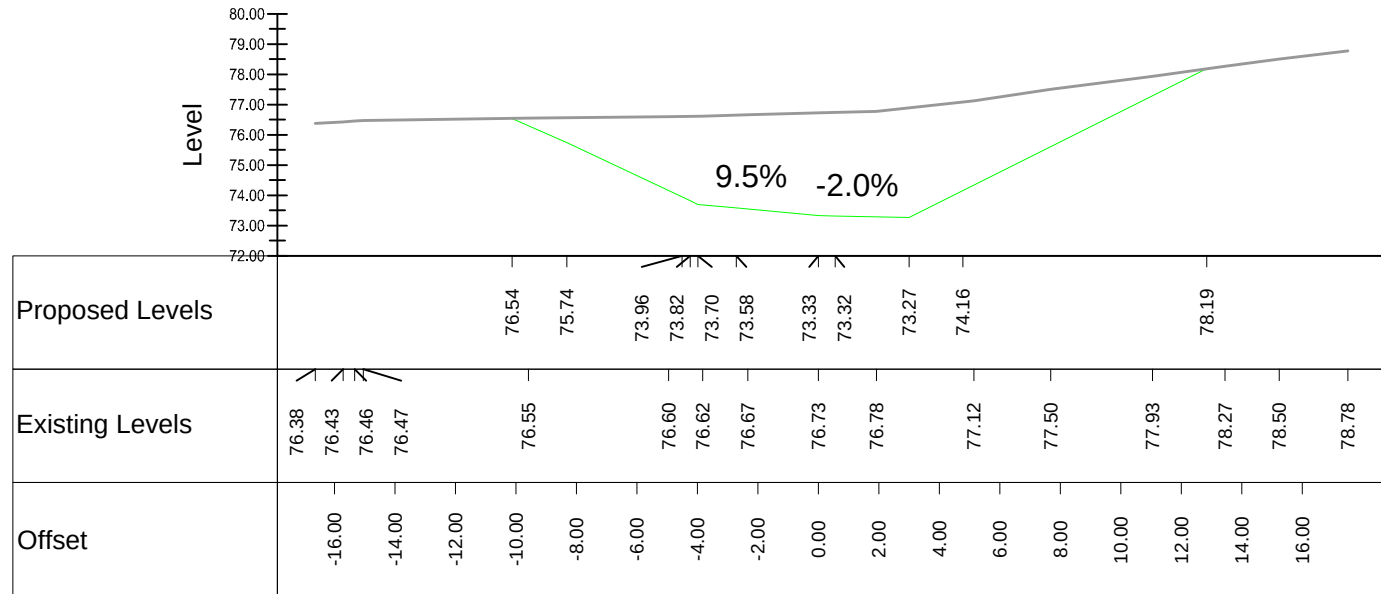

1 - Northern Junction Centreline
Section 1

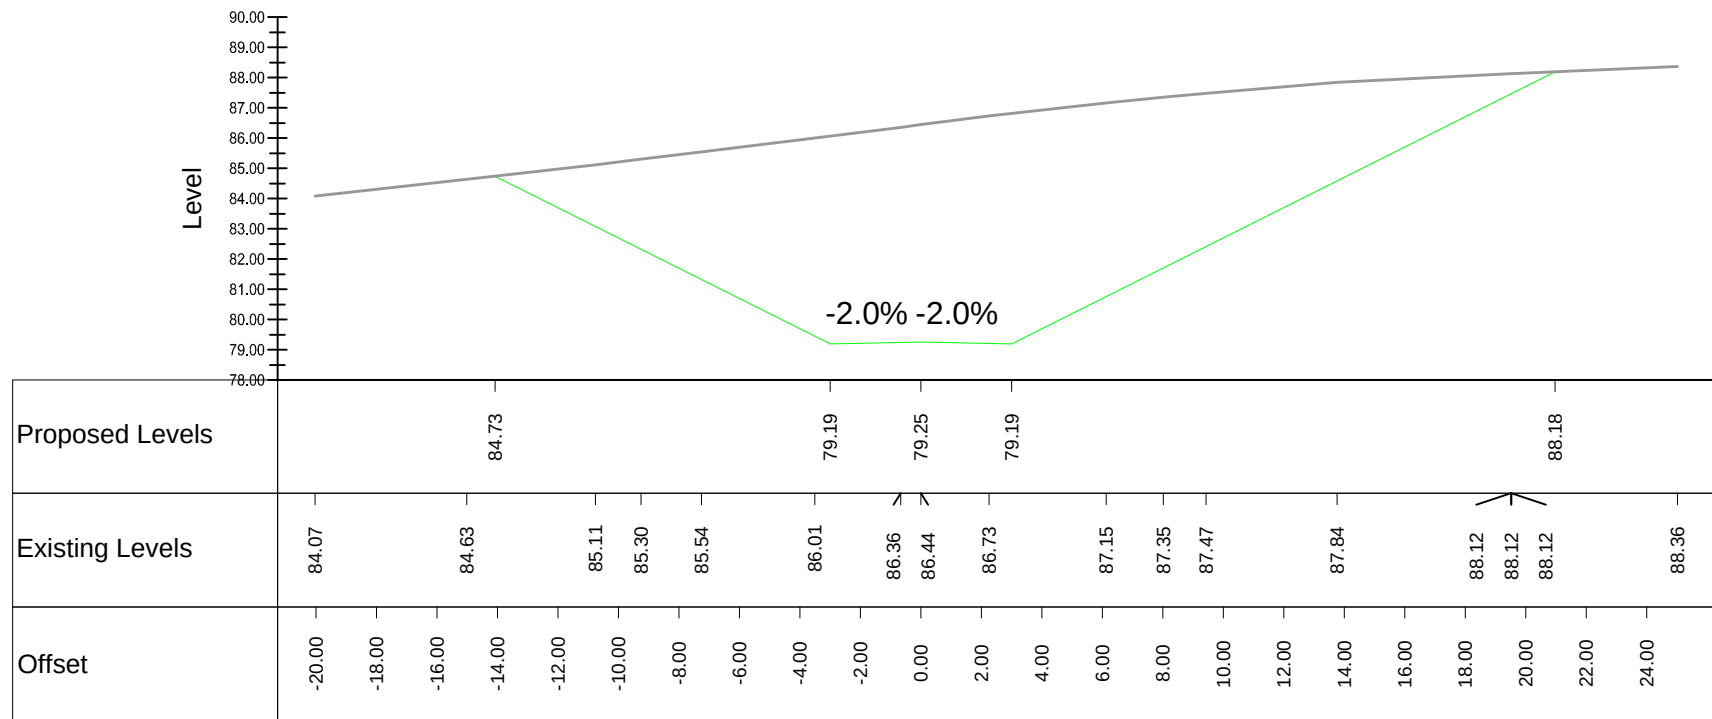

1 - Northern Junction Centreline
Section 4

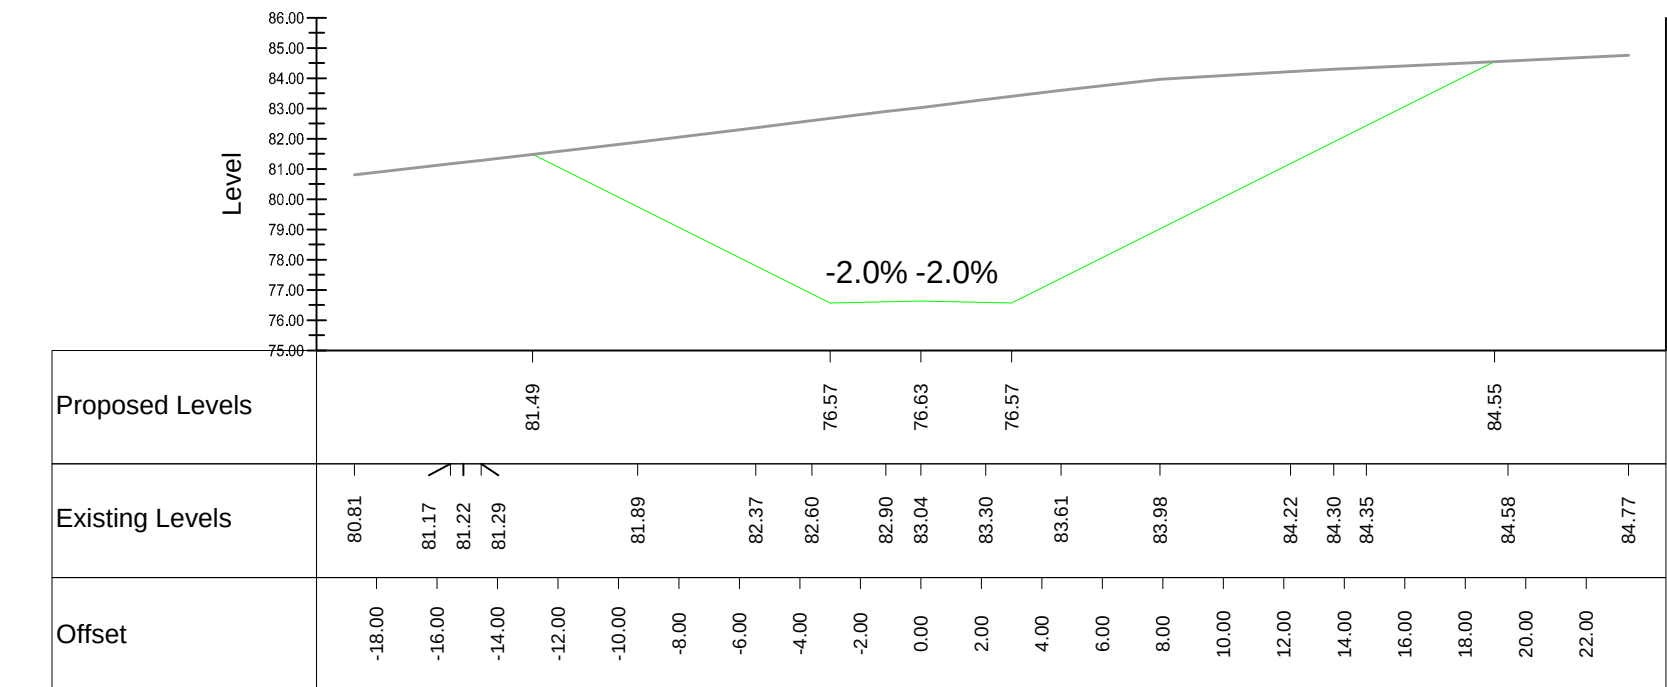

1 - Northern Junction Centreline
Section 3

- NOTE:
- ALL DRAWINGS ARE TO BE READ IN CONJUNCTION WITH THE SPECIFICATION FOR HIGHWAY WORKS AND THE TURBINE MANUFACTURERS STANDARDS AND ALL RELEVANT DRAWINGS WITHIN THE PROJECT DESIGN PACKAGE.
 - ALL WORKS TO BE EXECUTED IN ACCORDANCE WITH THE DMRB, THE MANUAL OF CONTRACT DOCUMENTS FOR HIGHWAY WORKS, DESIGN MANUAL FOR ROADS AND BRIDGES, AND TRAFFIC SIGNS MANUAL.
 - ALL DIMENSIONS ARE IN METRES UNLESS STATED OTHERWISE. ALL LEVELS ARE IN METRES AND RELATE TO ORDNANCE DATUM.
 - DO NOT SCALE FROM ANY DRAWING. WORK TO FIGURED DIMENSIONS ONLY. ANY DISCREPANCIES IN DIMENSIONS ARE TO BE REFERRED TO THE DESIGNER BEFORE WORK IS PUT TO HAND.
 - ALL DIMENSIONS AND LEVELS ARE TO BE CHECKED ON SITE BY THE CONTRACTOR PRIOR TO PREPARING ANY WORKING DRAWINGS OR COMMENCING ON SITE.
 - ALL WORKS BY THE CONTRACTOR MUST BE CARRIED OUT IN SUCH A WAY THAT ALL REQUIREMENTS UNDER THE HEALTH AND SAFETY AT WORK ACT ARE SATISFIED.
 - ALL WORKS ARE TO BE CARRIED OUT IN COMPLIANCE WITH THE REQUIREMENT OF THE STATUTORY AUTHORITIES AND CONSTRUCTION DESIGN MANAGEMENT REGULATIONS.

KEY:

— EXISTING LEVELS

— PROPOSED LEVELS

Pell Frischmann

93 GEORGE STREET, EDINBURGH, EH2 3ES

Tel: +44 (0)131 240 1270

Email: p.fedinburgh@pellfrischmann.com


www.pellfrischmann.com

EnergieKontor

Allt Domhain Wind Farm

Junction Cross Road
(Southwest of Arnicle)
Section Views

	Name	Date	Scale	1:250	A1
Designed	JS	19.05.2025	File	250519 Allt Domhain Junction Design	
Checked	SCM	19.05.2025	Drawing Status	DRAFT	
Drawing No.	10109651_002_2				Revision
					3

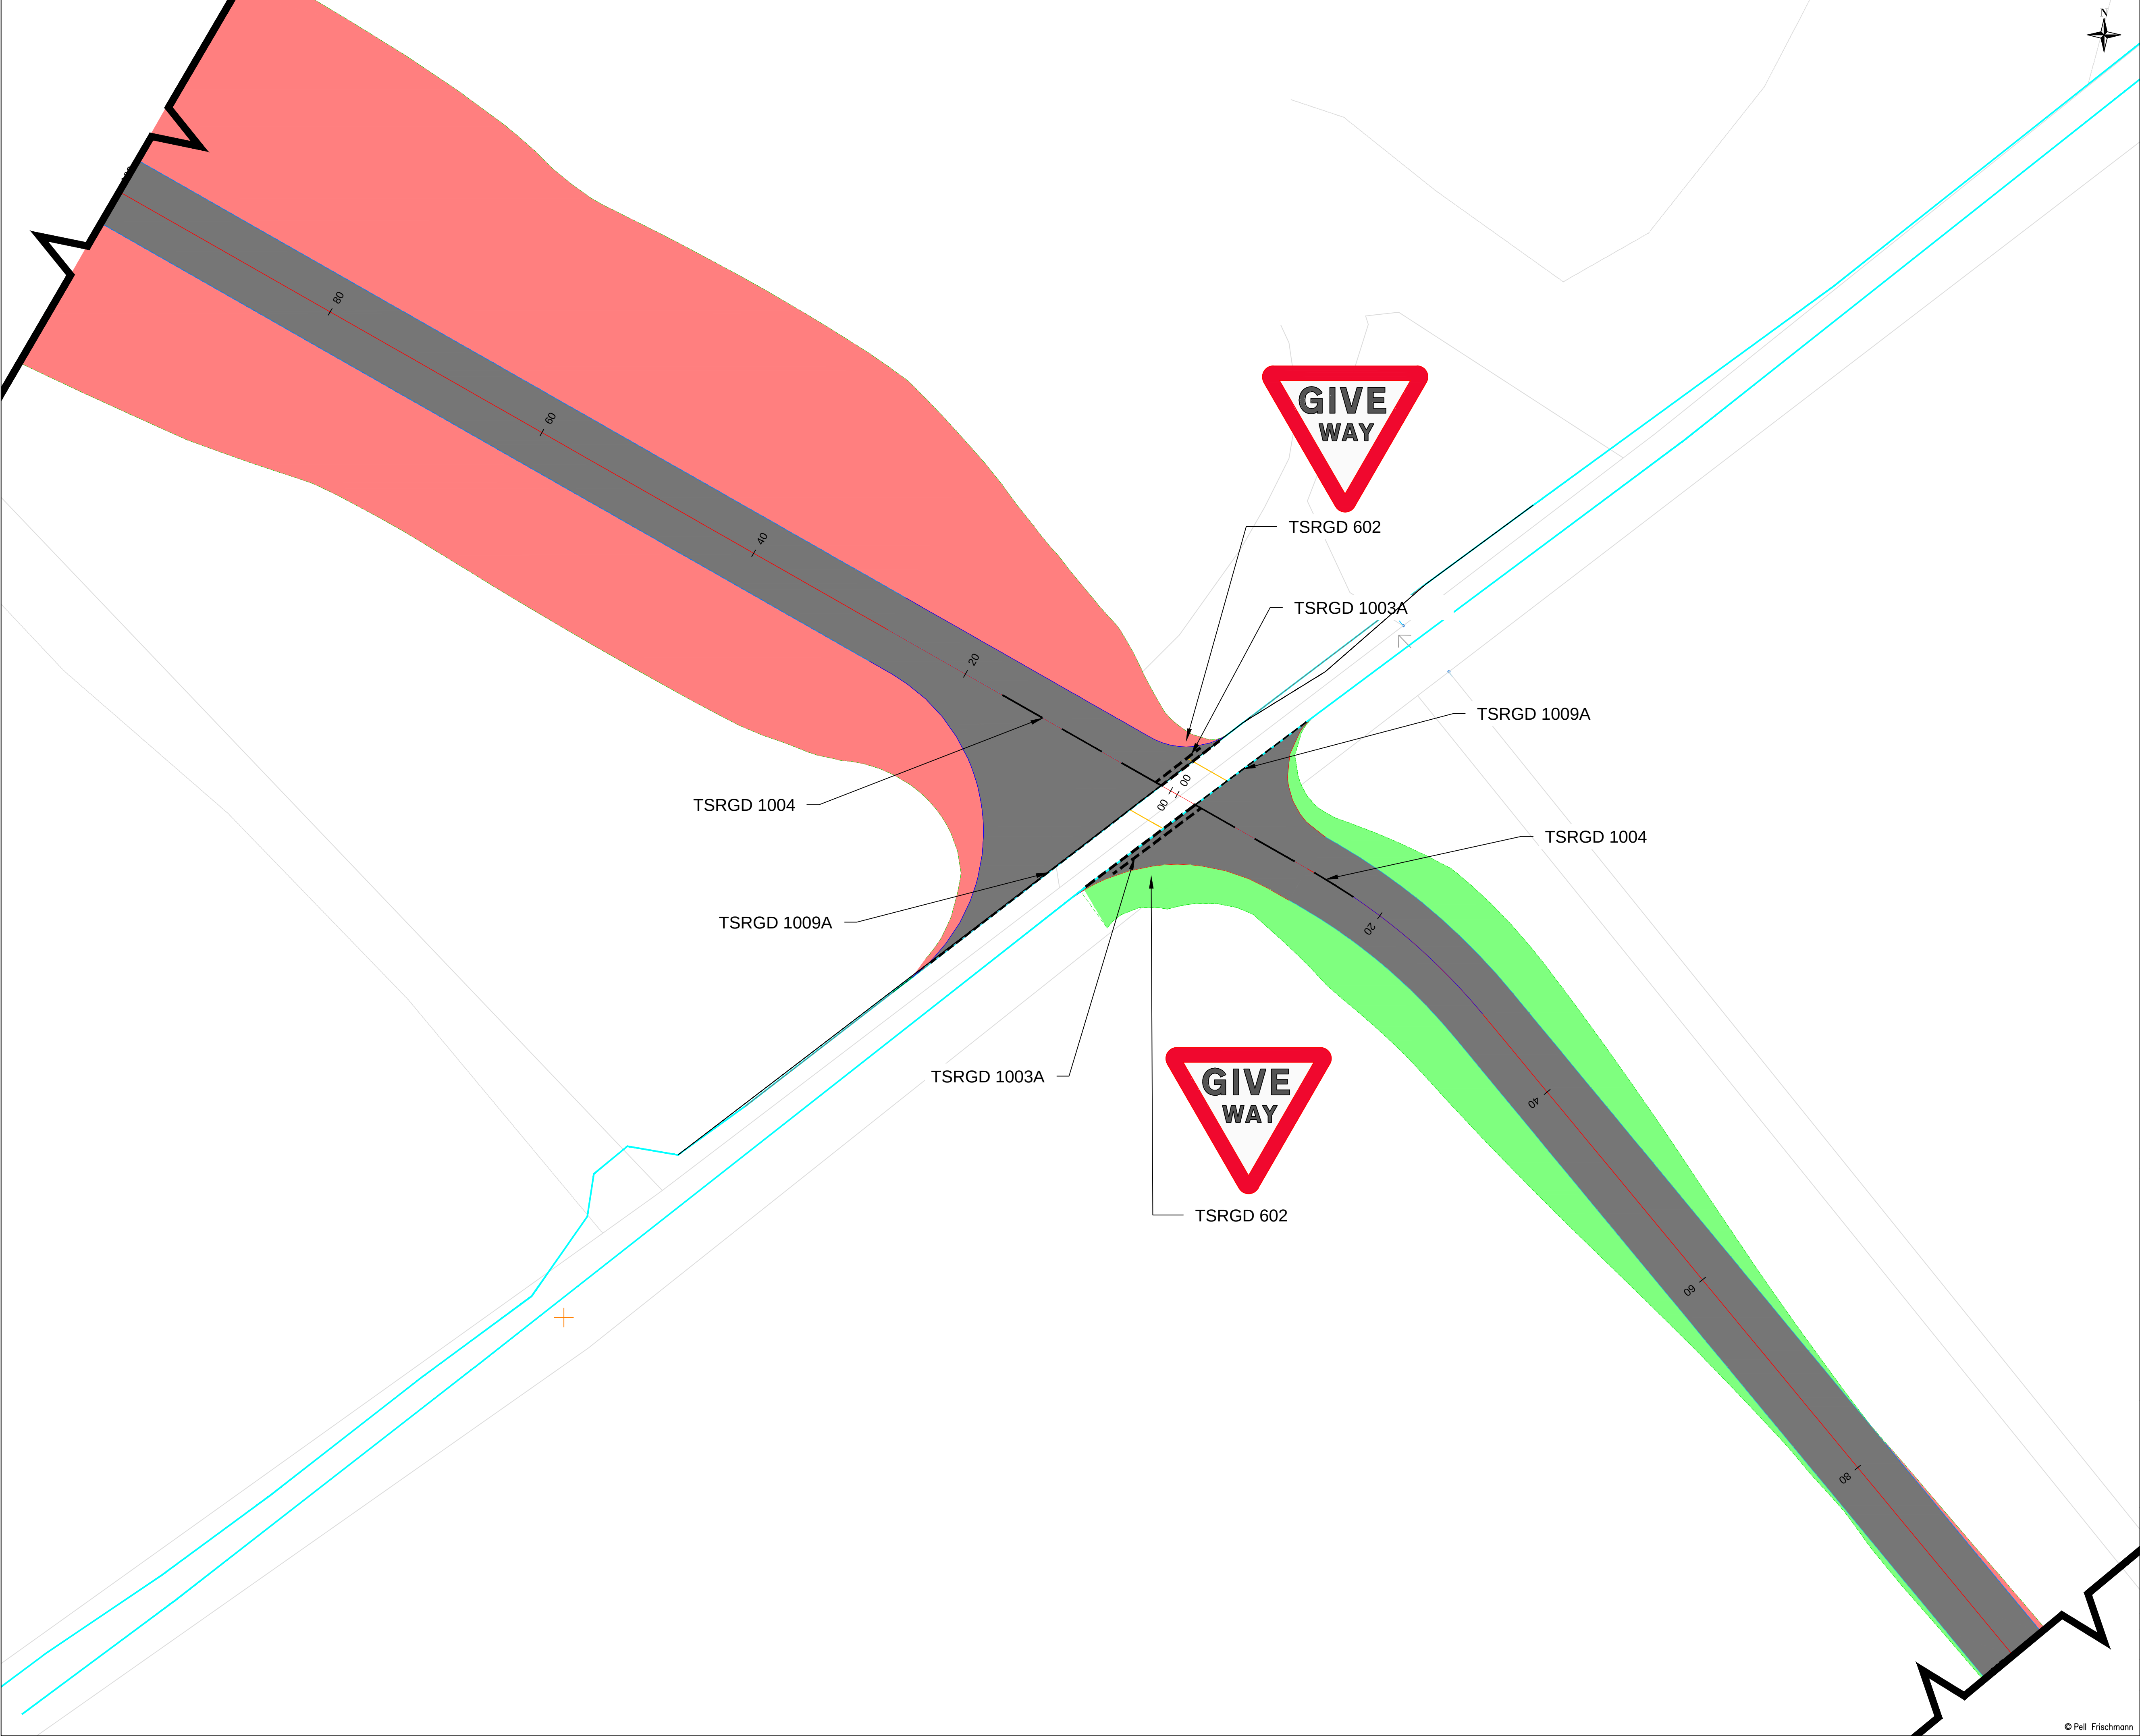

- NOTE:
1. ALL DRAWINGS ARE TO BE READ IN CONJUNCTION WITH THE SPECIFICATION FOR HIGHWAY WORKS AND THE TURBINE MANUFACTURERS STANDARDS AND ALL RELEVANT DRAWINGS WITHIN THE PROJECT DESIGN PACKAGE.
 2. ALL WORKS TO BE EXECUTED IN ACCORDANCE WITH THE DMRB, THE MANUAL OF CONTRACT DOCUMENTS FOR HIGHWAY WORKS, DESIGN MANUAL FOR ROADS AND BRIDGES, AND TRAFFIC SIGNS MANUAL.
 3. ALL DIMENSIONS ARE IN METRES UNLESS STATED OTHERWISE. ALL LEVELS ARE IN METRES AND RELATE TO ORDNANCE DATUM.
 4. DO NOT SCALE FROM ANY DRAWING. WORK TO FIGURED DIMENSIONS ONLY. ANY DISCREPANCIES IN DIMENSIONS ARE TO BE REFERRED TO THE DESIGNER BEFORE WORK IS PUT TO HAND.
 5. ALL DIMENSIONS AND LEVELS ARE TO BE CHECKED ON SITE BY THE CONTRACTOR PRIOR TO PREPARING ANY WORKING DRAWINGS OR COMMENCING ON SITE.
 6. ALL WORKS BY THE CONTRACTOR MUST BE CARRIED OUT IN SUCH A WAY THAT ALL REQUIREMENTS UNDER THE HEALTH AND SAFETY AT WORK ACT ARE SATISFIED.
 7. ALL WORKS ARE TO BE CARRIED OUT IN COMPLIANCE WITH THE REQUIREMENT OF THE STATUTORY AUTHORITIES AND CONSTRUCTION DESIGN MANAGEMENT REGULATIONS.

KEY:

- PROPOSED JUNCTION AND TRACK
- CUT EARTHWORKS
- FILL EARTHWORKS

Pell Frischmann
93 GEORGE STREET, EDINBURGH, EH2 3ES
Tel: +44 (0)131 240 1270
Email: pfedinburgh@pellfrischmann.com
www.pellfrischmann.com

Client

EnergieKontor

Project


Allt Domhain Wind Farm

Drawing Title

**Junction Cross Road
(Southwest of Arnicle)
Signing and Lining**

	Name	Date	Scale	1:250 @ A1
Designed	JS	19.05.2025	File	250519 Allt Domhain Junction Design
Checked	SCM	19.05.2025	Drawing Status	DRAFT

Drawing No. **10109651_002_3** Revision **3**

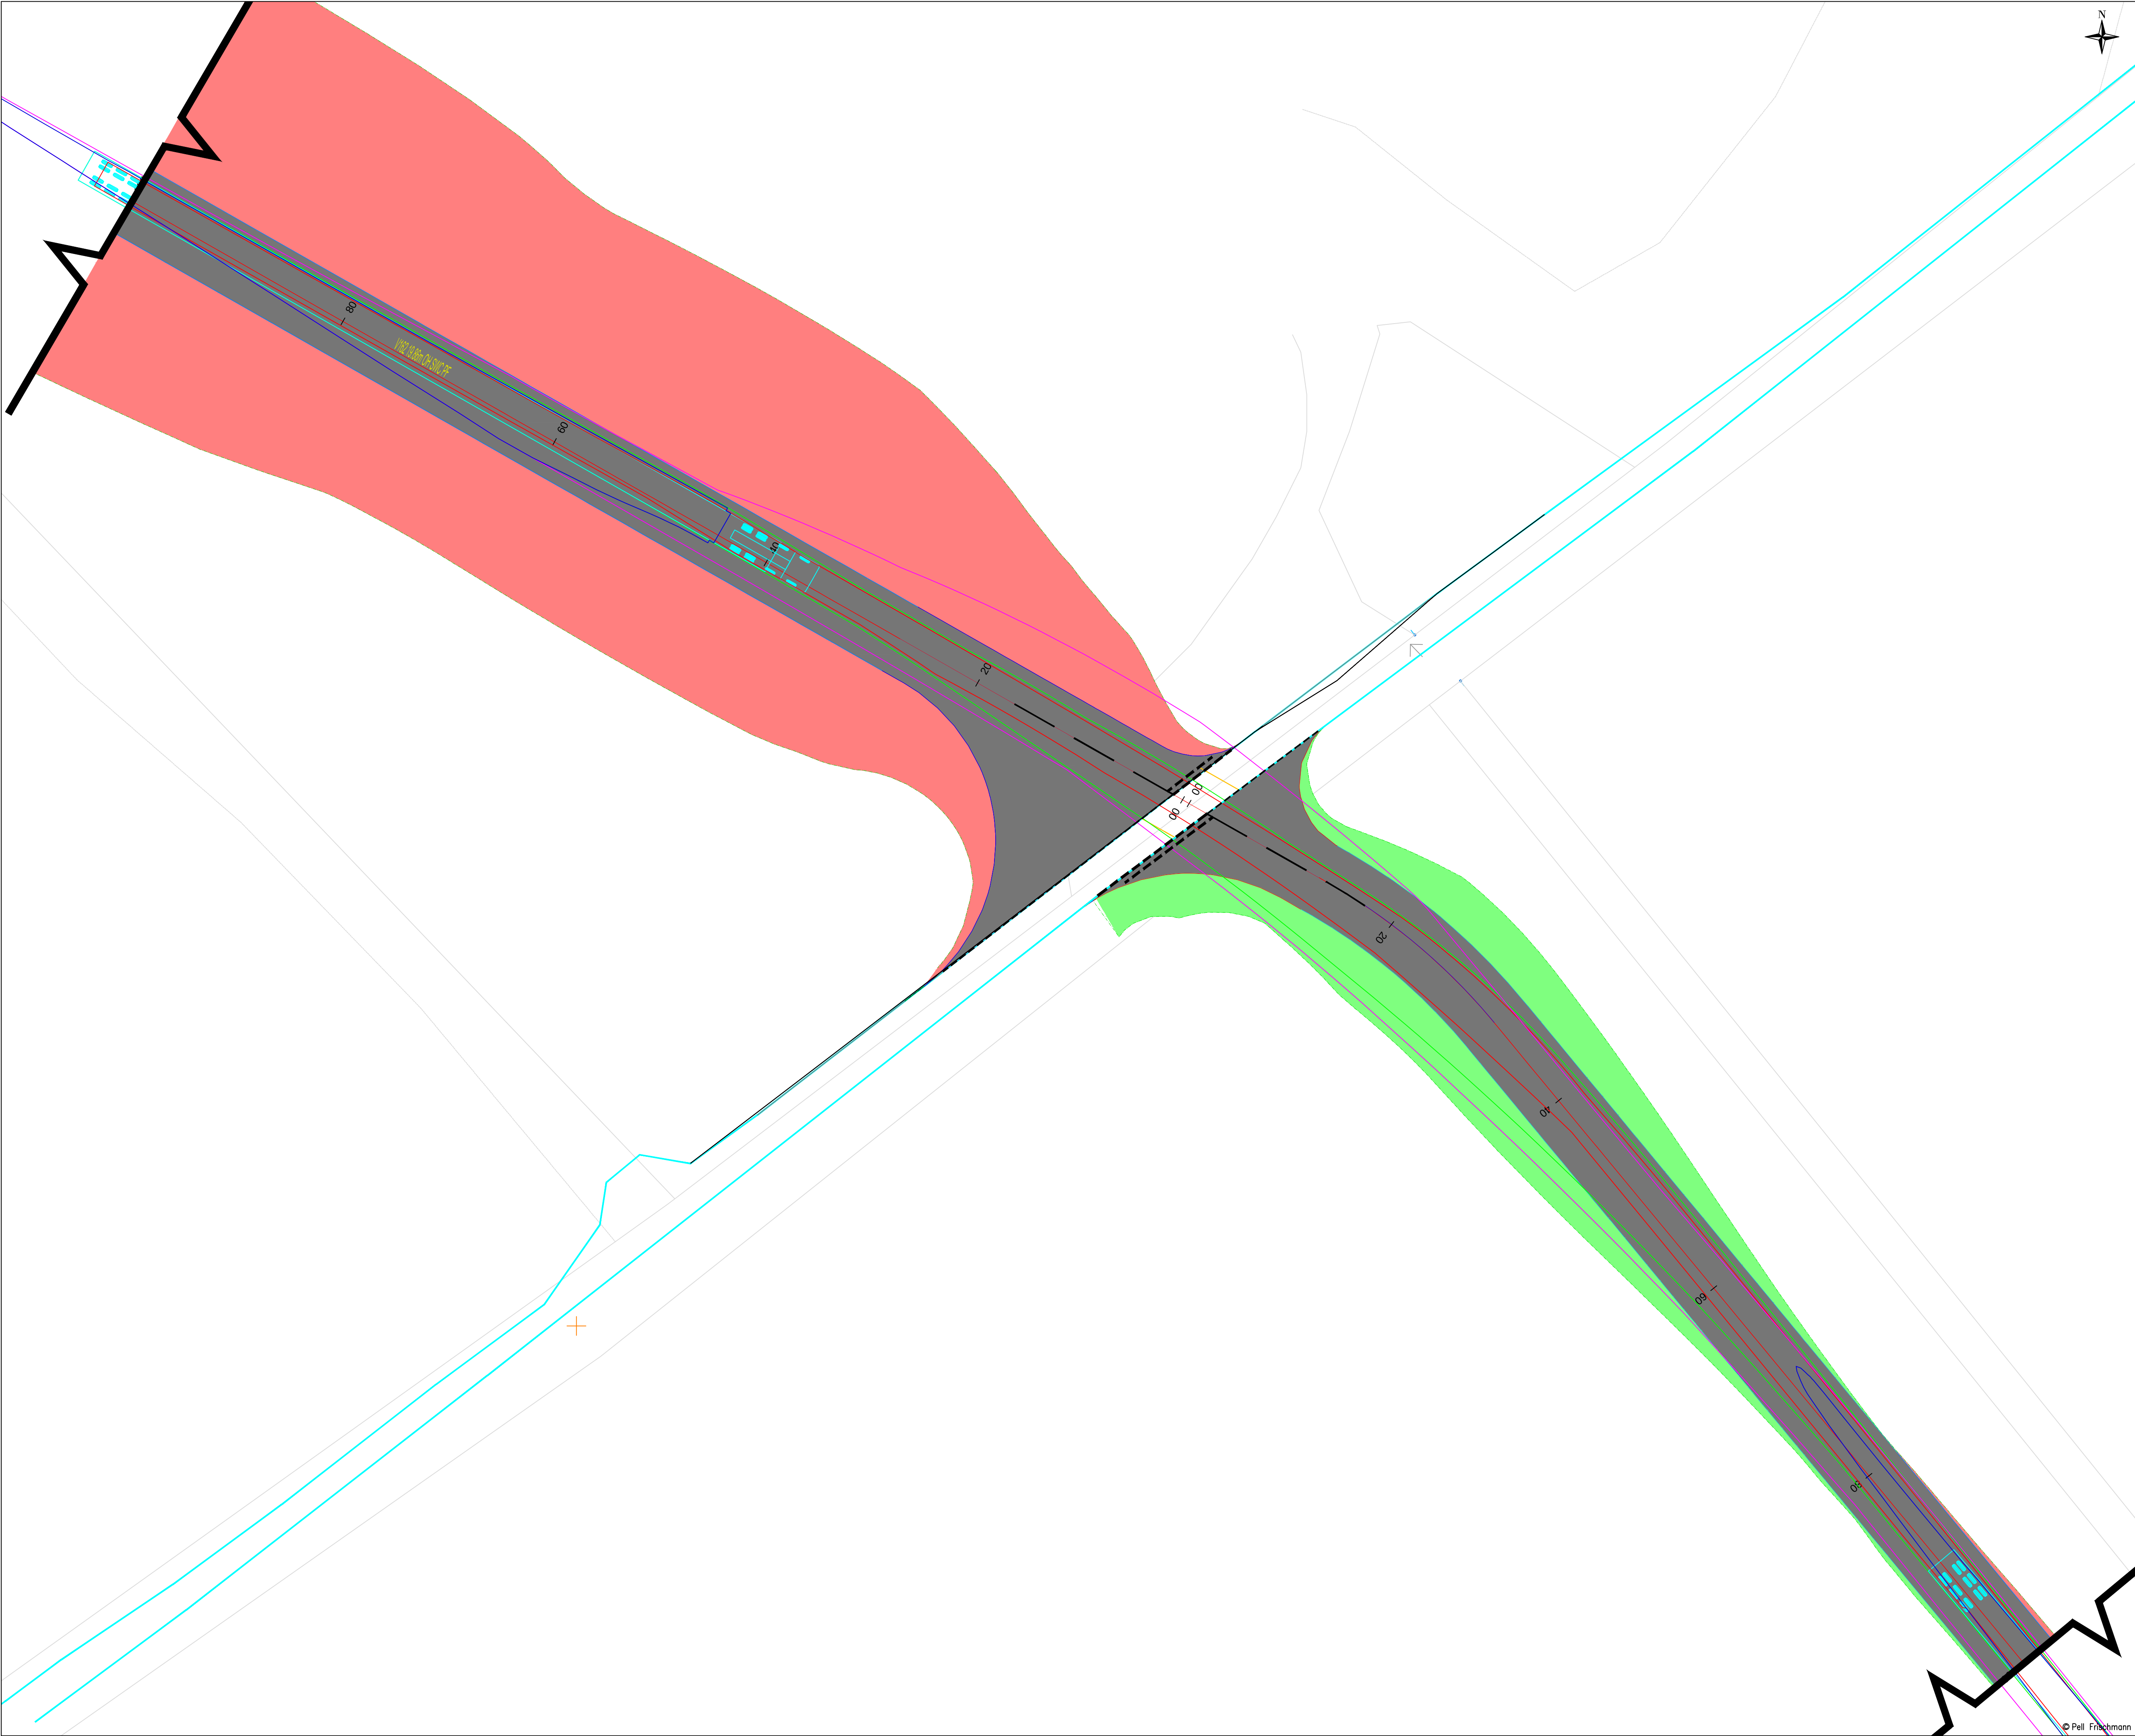

- NOTE:
1. ALL DRAWINGS ARE TO BE READ IN CONJUNCTION WITH THE SPECIFICATION FOR HIGHWAY WORKS AND THE TURBINE MANUFACTURERS STANDARDS AND ALL RELEVANT DRAWINGS WITHIN THE PROJECT DESIGN PACKAGE.
 2. ALL WORKS TO BE EXECUTED IN ACCORDANCE WITH THE DMRB, THE MANUAL OF CONTRACT DOCUMENTS FOR HIGHWAY WORKS, DESIGN MANUAL FOR ROADS AND BRIDGES, AND TRAFFIC SIGNS MANUAL.
 3. ALL DIMENSIONS ARE IN METRES UNLESS STATED OTHERWISE. ALL LEVELS ARE IN METRES AND RELATE TO ORDNANCE DATUM.
 4. DO NOT SCALE FROM ANY DRAWING. WORK TO FIGURED DIMENSIONS ONLY. ANY DISCREPANCIES IN DIMENSIONS ARE TO BE REFERRED TO THE DESIGNER BEFORE WORK IS PUT TO HAND.
 5. ALL DIMENSIONS AND LEVELS ARE TO BE CHECKED ON SITE BY THE CONTRACTOR PRIOR TO PREPARING ANY WORKING DRAWINGS OR COMMENCING ON SITE.
 6. ALL WORKS BY THE CONTRACTOR MUST BE CARRIED OUT IN SUCH A WAY THAT ALL REQUIREMENTS UNDER THE HEALTH AND SAFETY AT WORK ACT ARE SATISFIED.
 7. ALL WORKS ARE TO BE CARRIED OUT IN COMPLIANCE WITH THE REQUIREMENT OF THE STATUTORY AUTHORITIES AND CONSTRUCTION DESIGN MANAGEMENT REGULATIONS.

KEY:

- VEHICLE WHEELS
- VEHICLE LOAD
- VEHICLE BODY

Pell Frischmann
93 GEORGE STREET, EDINBURGH, EH2 3ES
Tel: +44 (0)131 240 1270
Email: p.fedinburgh@pellfrischmann.com
www.pellfrischmann.com

Client

EnergieKontor

Project


Allt Domhain Wind Farm

Drawing Title

**Junction Cross Road
(Southwest of Arncliffe)
Swept Path Analysis
V162 Blade Superwing Carrier**

	Name	Date	Scale	1:250 @ A1
Designed	JS	19.05.2025	File	250519 Allt Domhain Junction Design
Checked	SCM	19.05.2025	Drawing Status	DRAFT

Drawing No. **10109651_002_4** Revision **3**

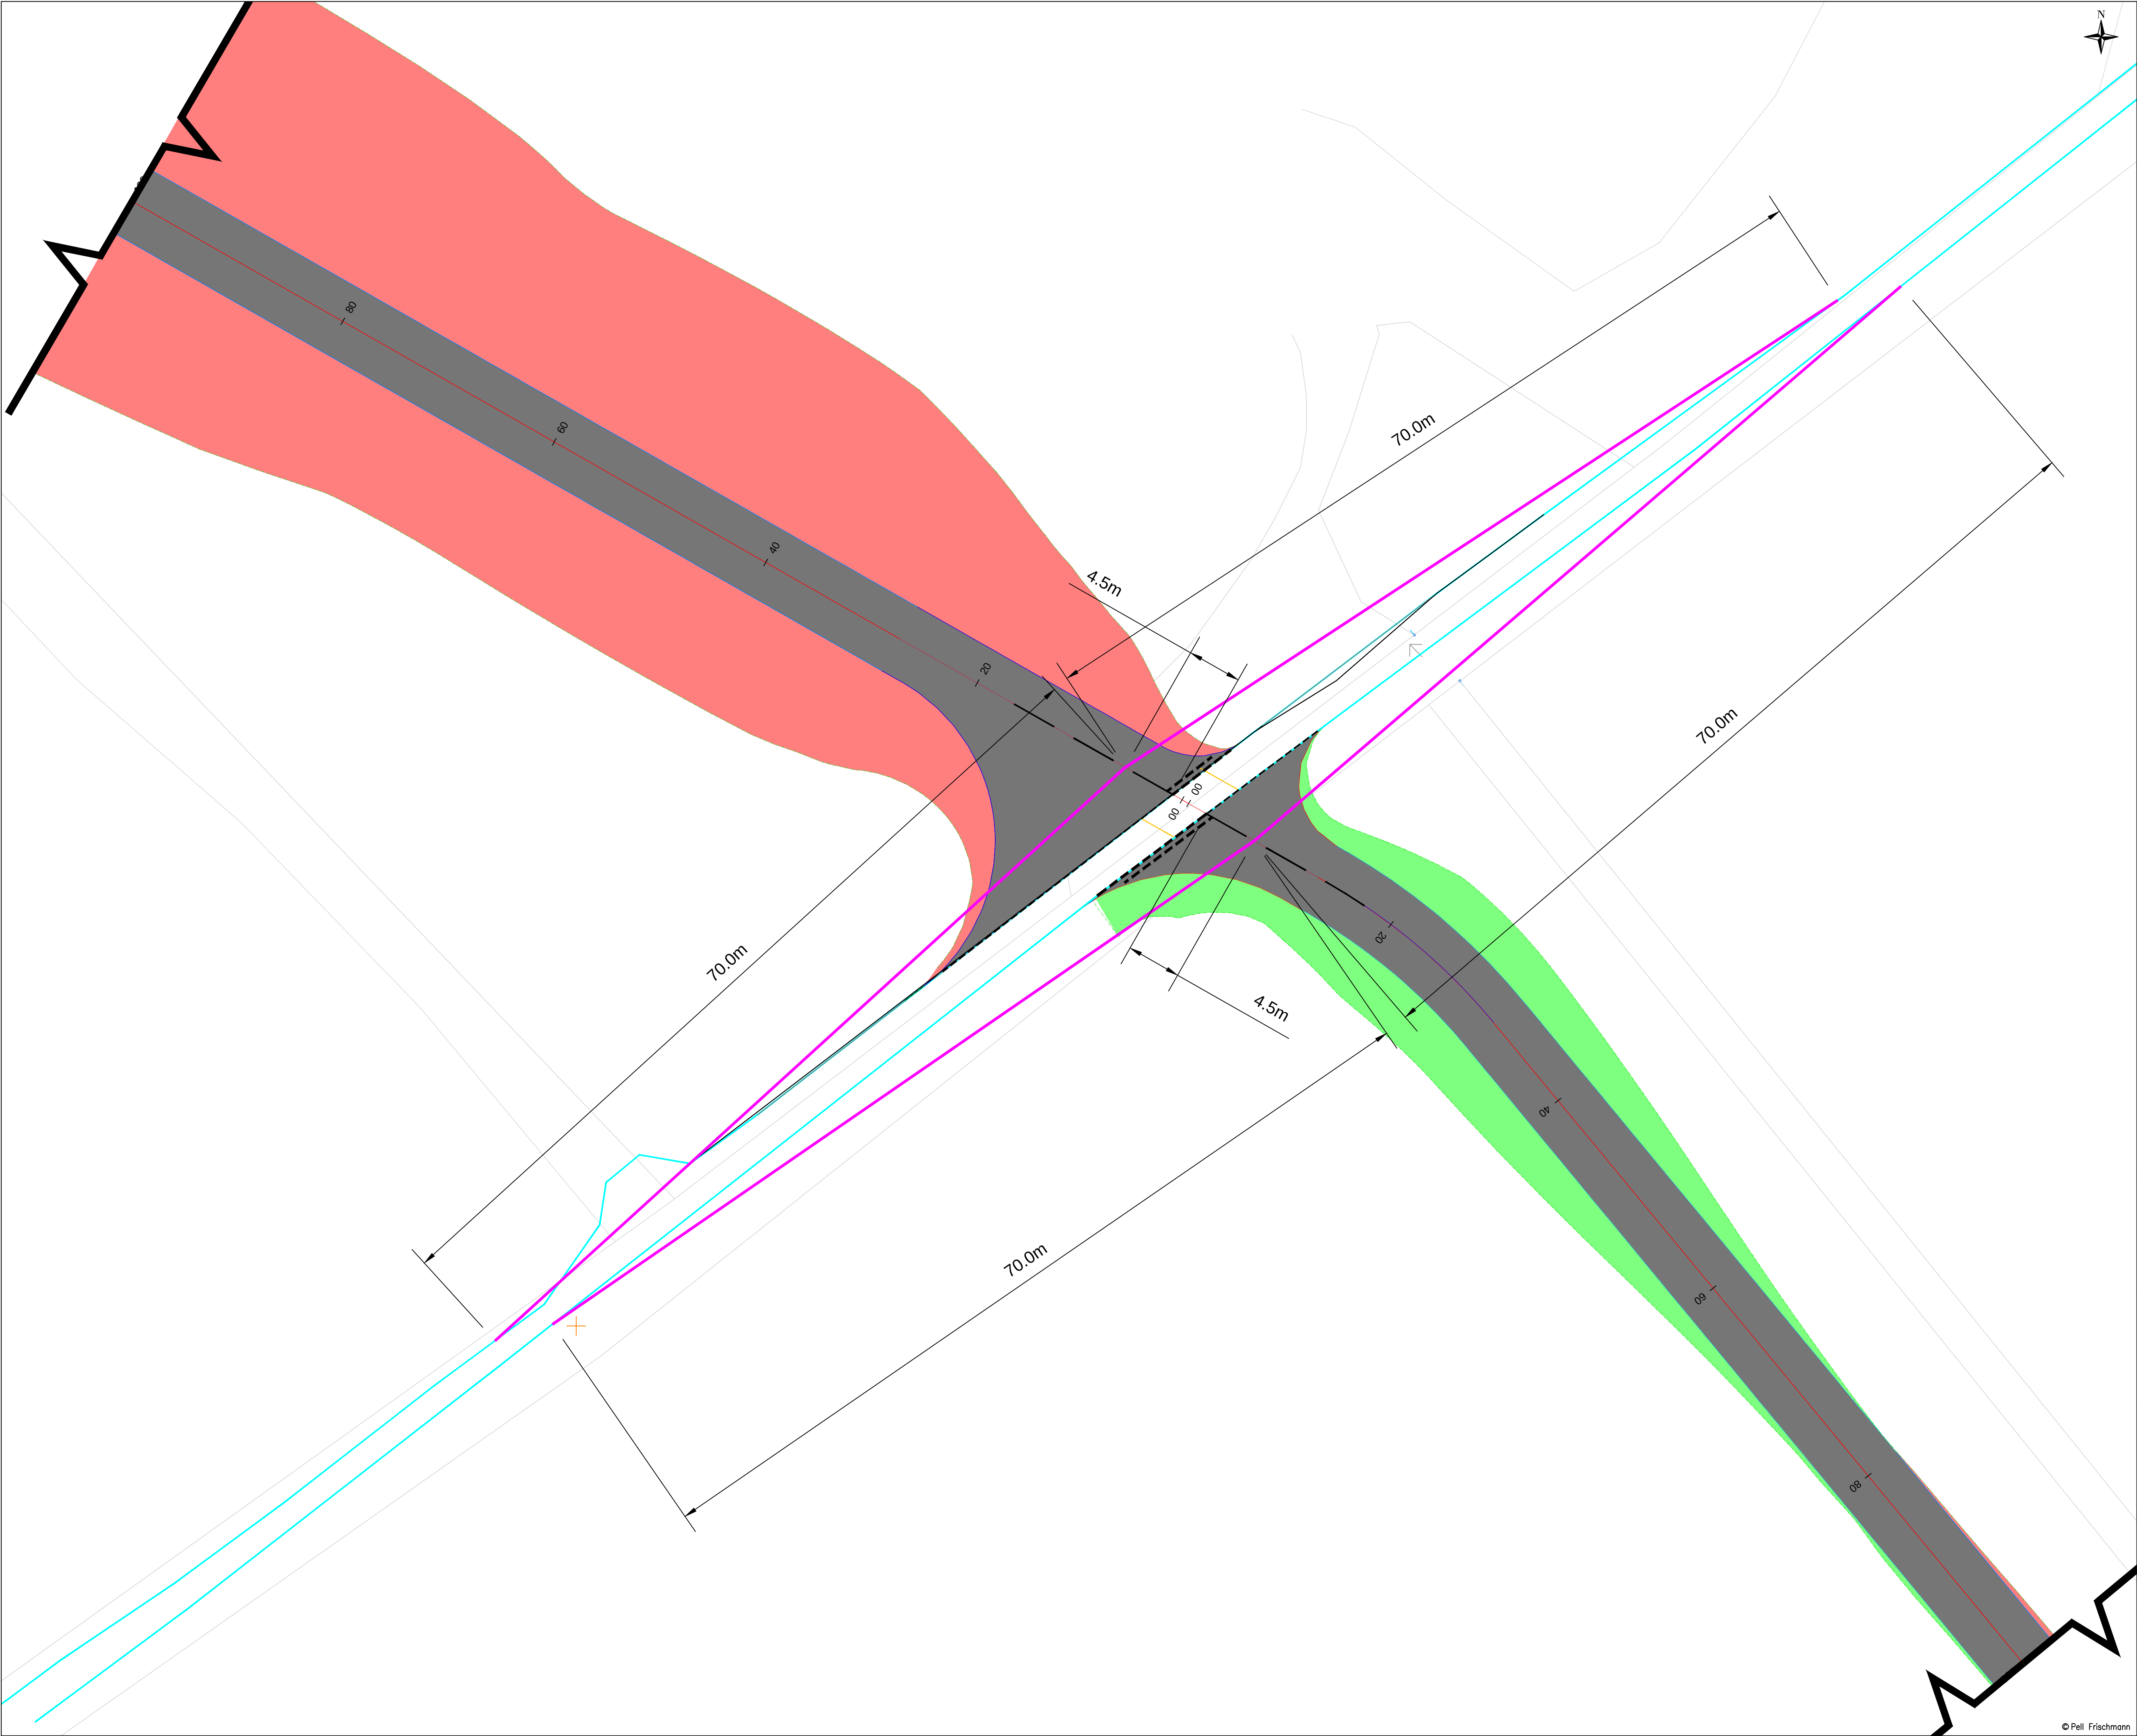

- NOTE:
1. ALL DRAWINGS ARE TO BE READ IN CONJUNCTION WITH THE SPECIFICATION FOR HIGHWAY WORKS AND THE TURBINE MANUFACTURERS STANDARDS AND ALL RELEVANT DRAWINGS WITHIN THE PROJECT DESIGN PACKAGE.
 2. ALL WORKS TO BE EXECUTED IN ACCORDANCE WITH THE DMRB, THE MANUAL OF CONTRACT DOCUMENTS FOR HIGHWAY WORKS, DESIGN MANUAL FOR ROADS AND BRIDGES, AND TRAFFIC SIGNS MANUAL.
 3. ALL DIMENSIONS ARE IN METRES UNLESS STATED OTHERWISE. ALL LEVELS ARE IN METRES AND RELATE TO ORDNANCE DATUM.
 4. DO NOT SCALE FROM ANY DRAWING. WORK TO FIGURED DIMENSIONS ONLY. ANY DISCREPANCIES IN DIMENSIONS ARE TO BE REFERRED TO THE DESIGNER BEFORE WORK IS PUT TO HAND.
 5. ALL DIMENSIONS AND LEVELS ARE TO BE CHECKED ON SITE BY THE CONTRACTOR PRIOR TO PREPARING ANY WORKING DRAWINGS OR COMMENCING ON SITE.
 6. ALL WORKS BY THE CONTRACTOR MUST BE CARRIED OUT IN SUCH A WAY THAT ALL REQUIREMENTS UNDER THE HEALTH AND SAFETY AT WORK ACT ARE SATISFIED.
 7. ALL WORKS ARE TO BE CARRIED OUT IN COMPLIANCE WITH THE REQUIREMENT OF THE STATUTORY AUTHORITIES AND CONSTRUCTION DESIGN MANAGEMENT REGULATIONS.

KEY:

— VISIBILITY SPY

Pell Frischmann
93 GEORGE STREET, EDINBURGH. EH2 3ES
Tel: +44 (0)131 240 1270
Email: pfedinburgh@pellfrischmann.com
www.pellfrischmann.com

Client

EnergieKontor

Project



Alt Domhain Wind Farm

Drawing Title

**Junction Cross Road
(Southwest of Arncliffe)
Visibility**

	Name	Date	Scale
Designed	JS	19.05.2025	1:250 @ A1
Checked	SCM	19.05.2025	DRAFT

Drawing No. **10109651_002_5** Revision **3**

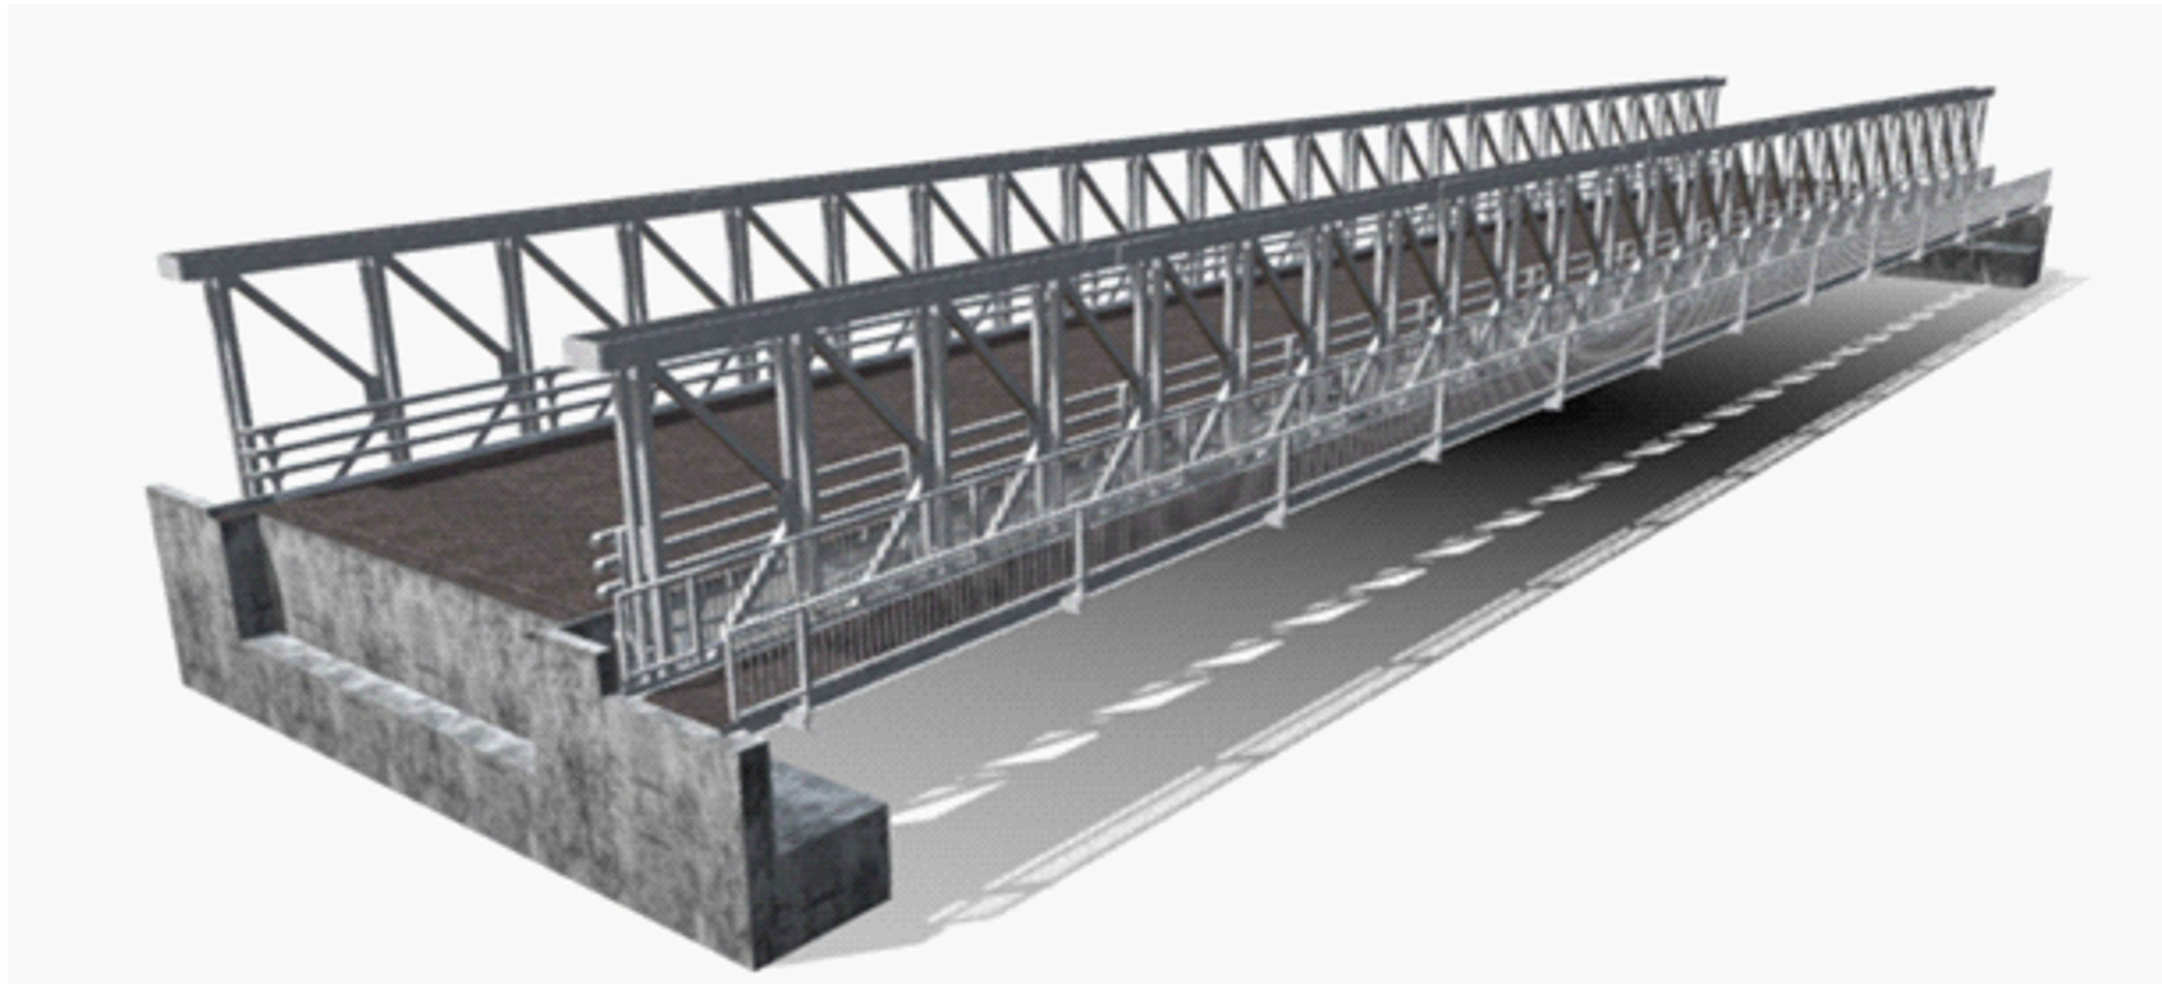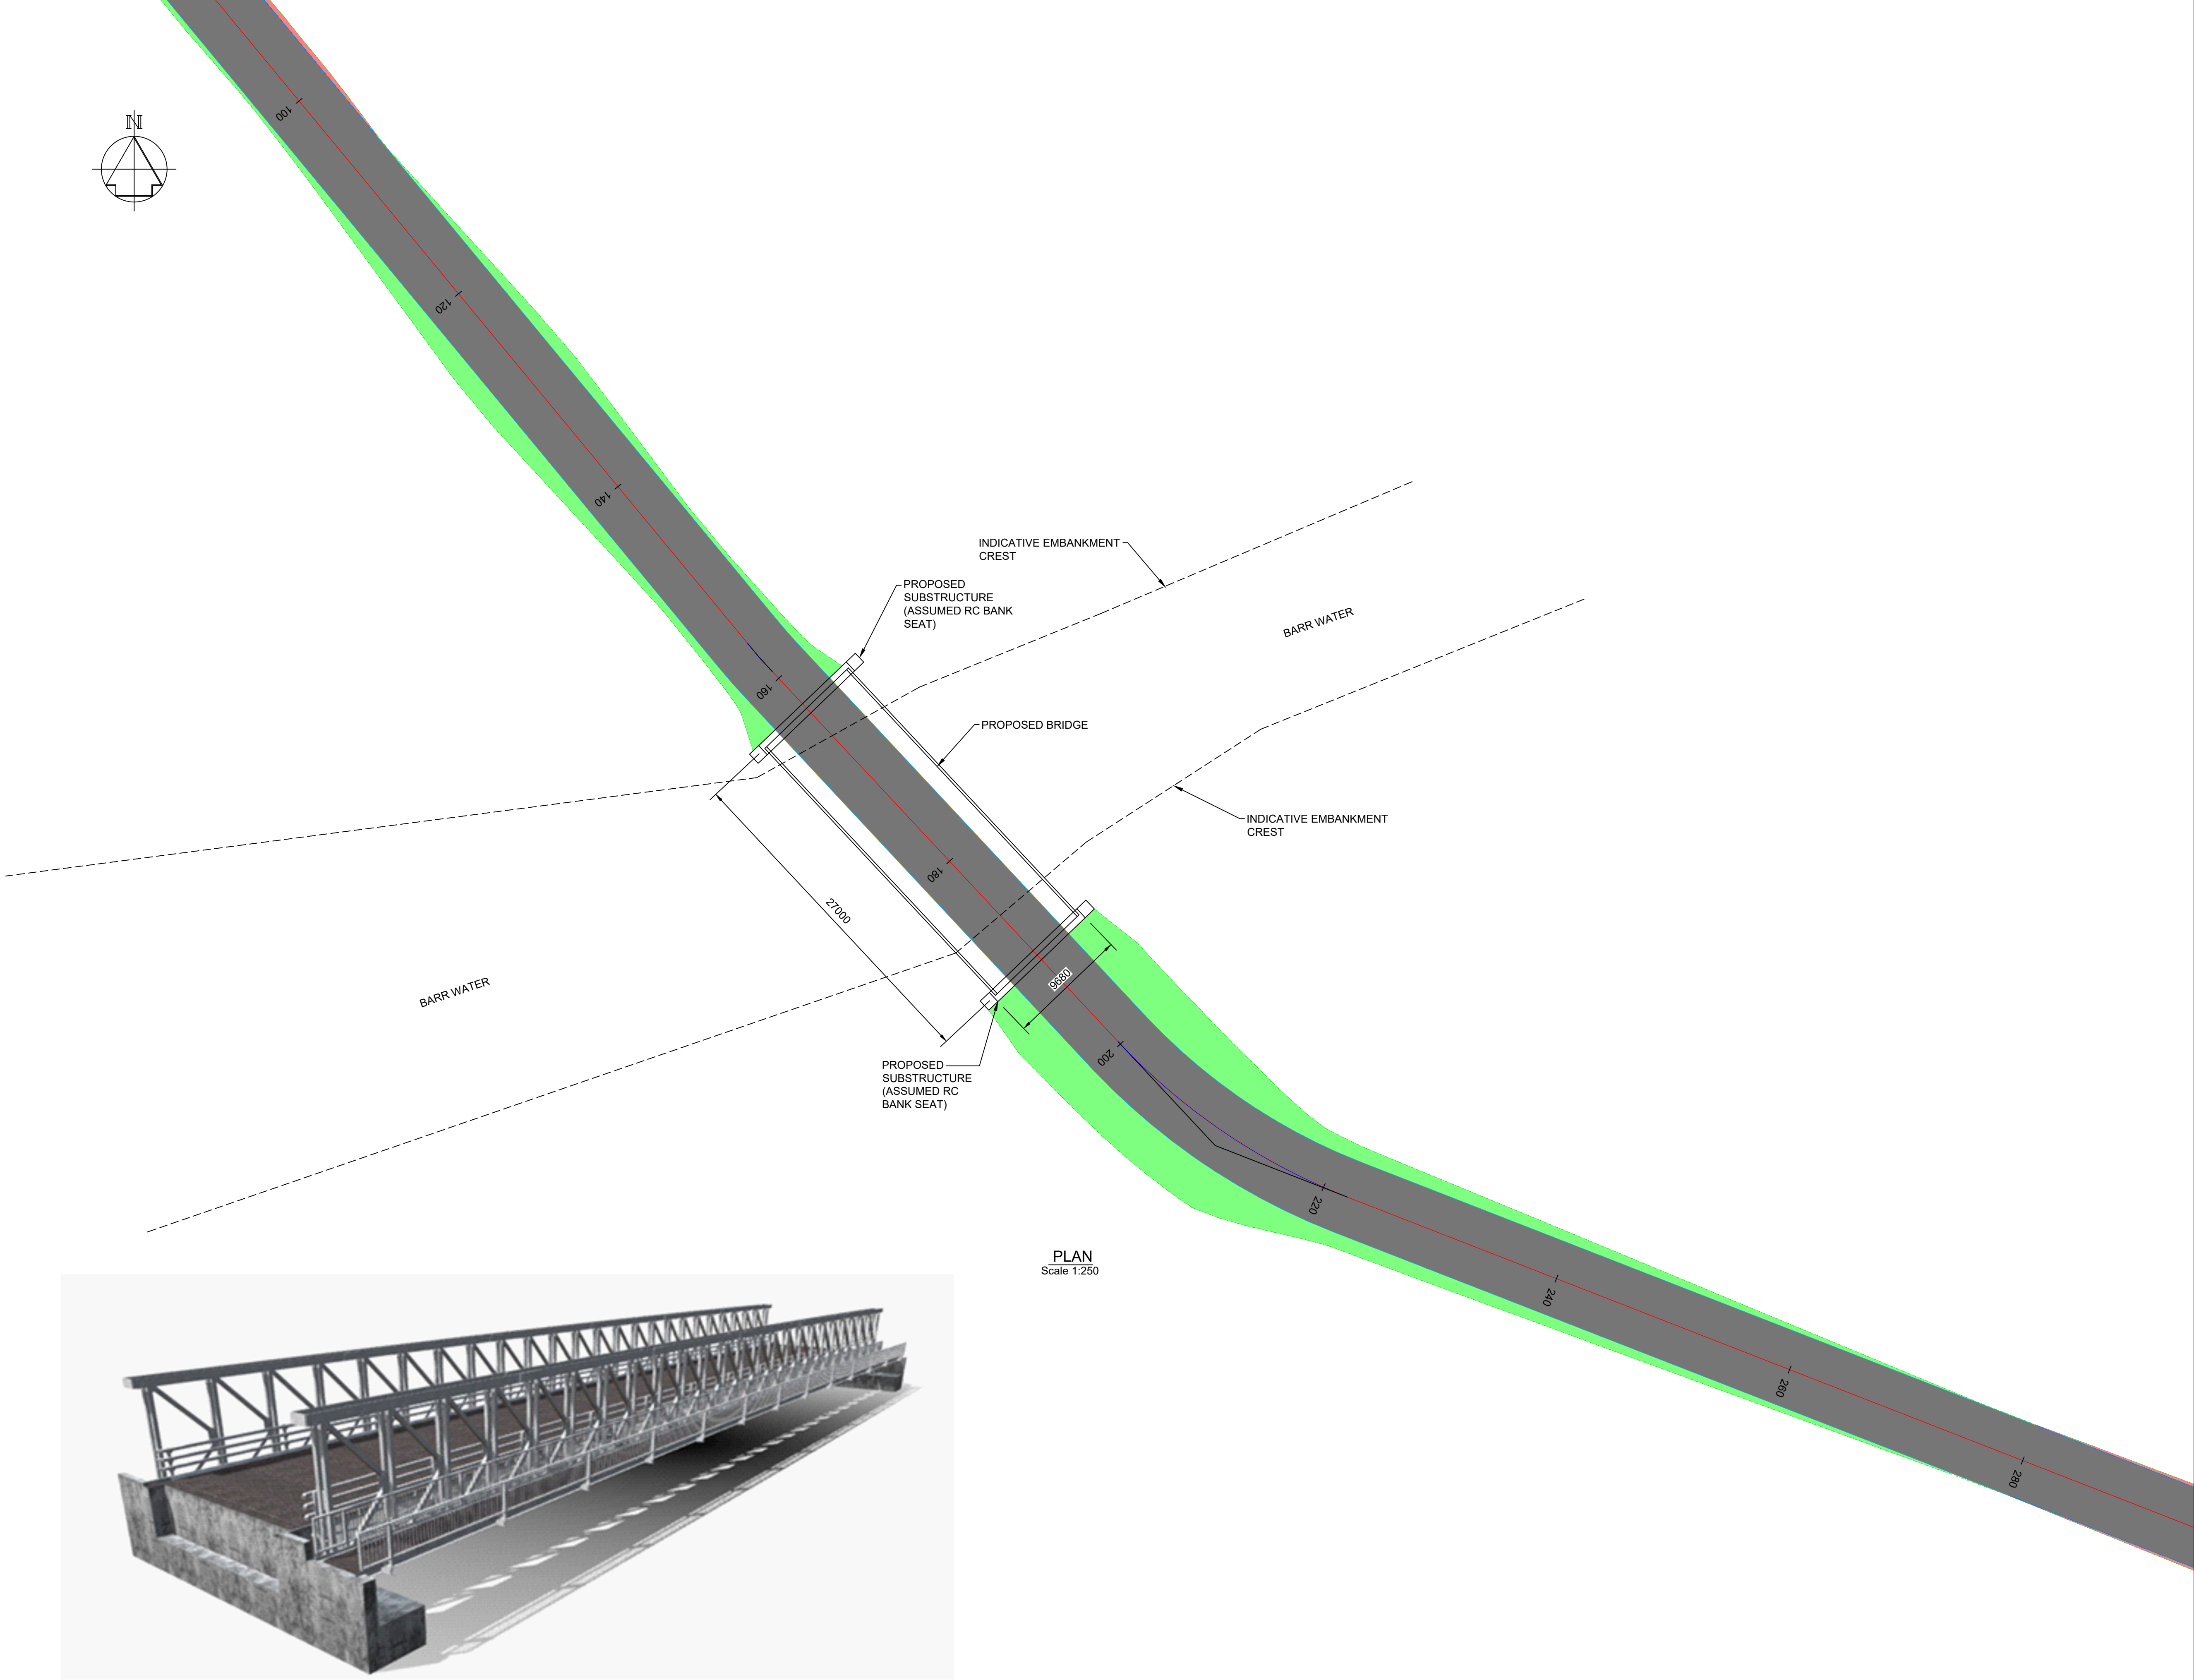

INDICATIVE 3D VISUALISATION
Scale NTS

PLAN
Scale 1:250

- NOTES
- DO NOT SCALE THIS DRAWING.
 - ANY DIMENSIONAL DISCREPANCIES SHOULD BE NOTIFIED TO THE ENGINEER IMMEDIATELY.
 - ALL DIMENSIONS ARE IN MILLIMETRES - (mm)
ALL LEVELS ARE IN METRES - (m) AND ARE ABOVE ORDNANCE DATUM AT NEWLYN, CORNWALL UNLESS NOTED OTHERWISE.
 - NORTH SHOWN INDICATIVE ONLY
 - ALL DRAWINGS AND WRITTEN MATERIAL CONTAINED WITHIN, CONSTITUTE ORIGINAL AND UNPUBLISHED WORK OF THE ENGINEER AND MAY NOT BE DUPLICATED, USED, REPRODUCED OR DISCLOSED WITHOUT WRITTEN CONSENT OR EXPRESS PERMISSION FROM THE ENGINEER.
 - ALL INFORMATION CONTAINED IN THIS DOCUMENT IS COPYRIGHT ©
 - WHERE THE CONTRACTOR UNDERTAKES OR ENGAGES A THIRD PARTY TO UNDERTAKE TEMPORARY WORKS DESIGN, OR VARIES THE PELL FRISCHMANN DESIGN IN ANY WAY, THEN THE CONTRACTOR WILL TAKE FULL RESPONSIBILITY AND LIABILITY FOR ALL DESIGN ASPECTS, INCLUDING A DESIGN RISK ASSESSMENT. THE CONTRACTOR SHALL INFORM PELL FRISCHMANN OF ANY PROPOSED VARIANCES TO THE DESIGN.
 - THE BRIDGE SPAN SHOWN IS INDICATIVE AND HAS BEEN ASSUMED FOR PLANNING AND CONCEPTUAL DESIGN PURPOSES ONLY. FINAL SPAN LENGTH WILL BE SUBJECT TO DETAILED DESIGN AND STAKEHOLDER CONSULTATION.
 - THE CURRENT DESIGN ASSUMES BANK SEAT FOUNDATIONS AT BOTH ABUTMENTS. THIS IS A PRELIMINARY ASSUMPTION AND IS SUBJECT TO CHANGE PENDING GEOTECHNICAL INVESTIGATION AND FURTHER ANALYSIS DURING DETAILED DESIGN STAGES.
 - NO GROUND INVESTIGATION DATA HAS BEEN USED IN THIS FEASIBILITY ASSESSMENT. A FULL GI WILL BE REQUIRED TO CONFIRM GROUND CONDITIONS, BEARING CAPACITY, AND SUITABILITY OF THE PROPOSED FOUNDATION SOLUTION.
 - THE BRIDGE LAYOUT AND PROPOSED SPAN ARE SUBJECT TO AGREEMENT WITH THE SCOTTISH ENVIRONMENT PROTECTION AGENCY (SEPA), FLOOD RISK MAPPING, HYDRAULIC MODELLING, AND SPAN VERIFICATION MUST BE UNDERTAKEN AND AGREED WITH SEPA DURING FUTURE DESIGN PHASES.
 - THIS DRAWING HAS BEEN PREPARED FOR FEASIBILITY AND PLANNING PURPOSES ONLY. IT MUST NOT BE USED FOR CONSTRUCTION OR DETAILED DESIGN WITHOUT FURTHER DEVELOPMENT AND VERIFICATION.

- KEY:
- PROPOSED JUNCTION AND TRACK
 - CUT EARTHWORKS
 - FILL EARTHWORKS

Pell Frischmann

93 GEORGE STREET, EDINBURGH, EH2 3ES

Tel: +44 (0)131 240 1270
Email: p.fedinburgh@pellfrischmann.com
www.pellfrischmann.com

Client
EnergieKontor

Project
Allt Domhain Wind Farm

Drawing Title
**Barr Water Crossing
(Southwest of Arncliffe)
General Arrangement**

	Name	Date	Scale
Designed	MC	12.05.2025	1:250 @ A1
Checked	SH	12.05.2025	250512 Allt Domhain Barr Water Bridge
Drawing No.		Drawing Status	
10109651_002_6		DRAFT	

Revision	
1	

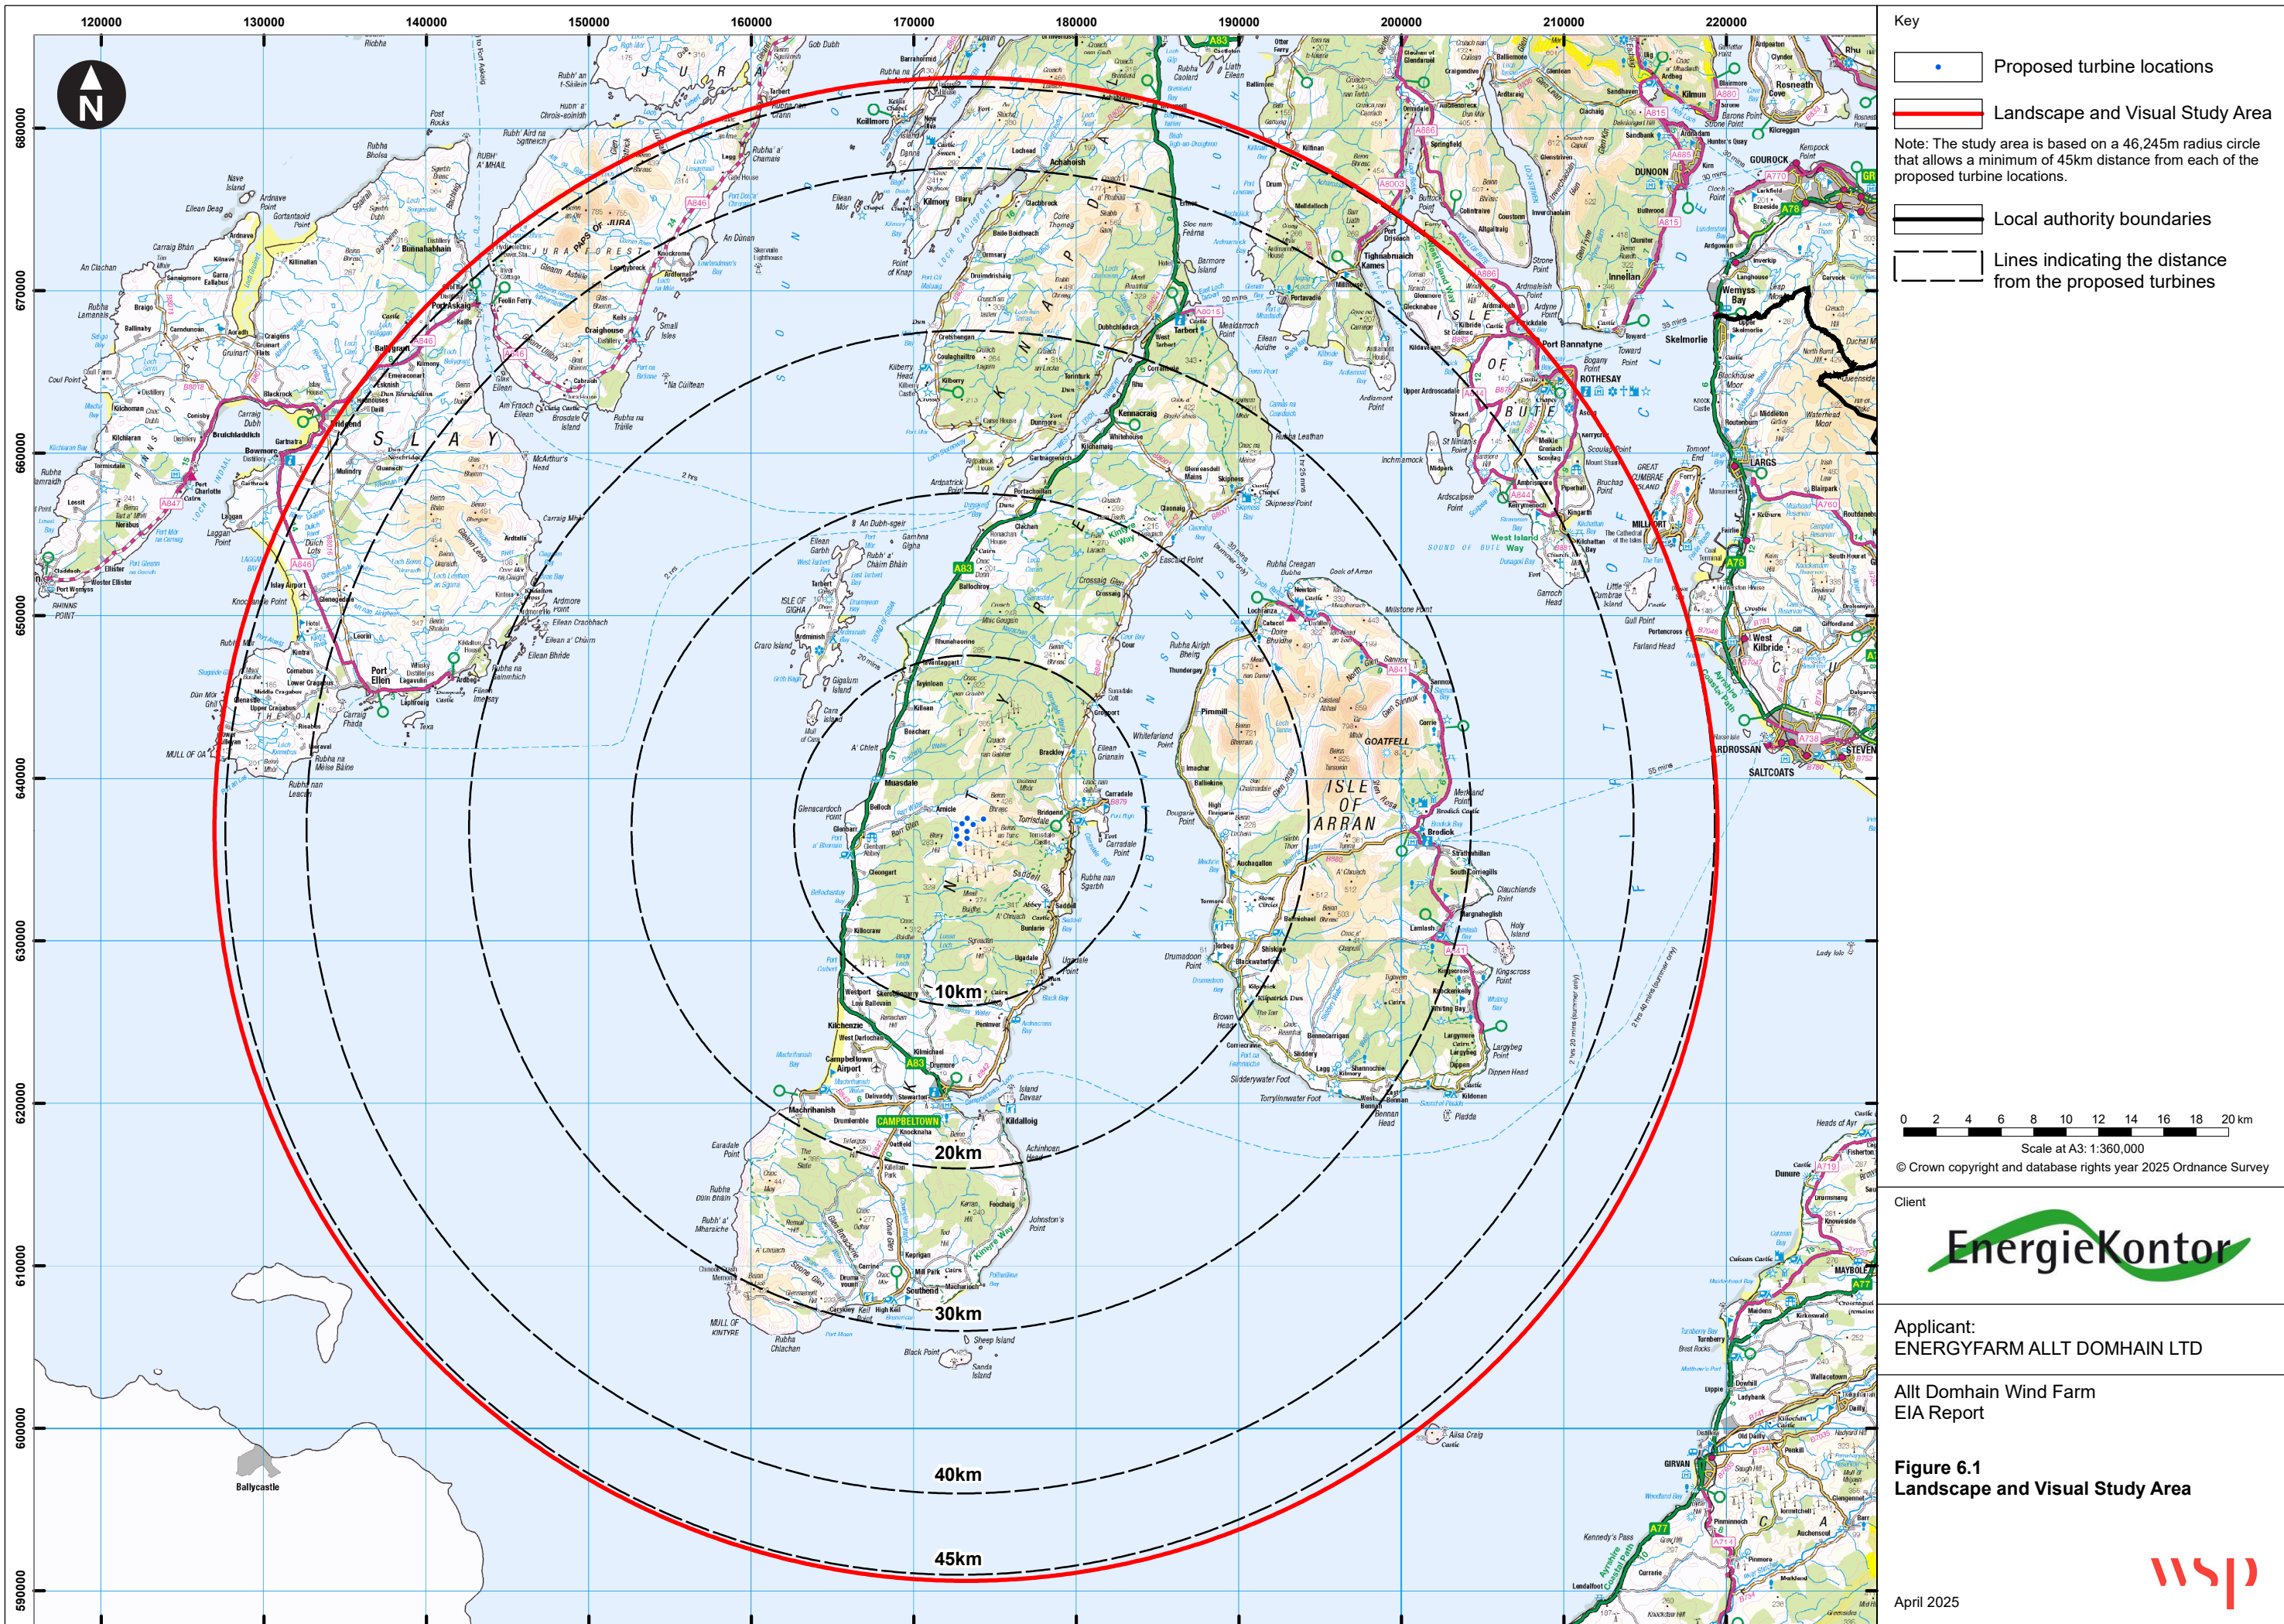


Figure 6.1 Study Area UK0037663.3707-WSPE-FG-SA-00009_R3

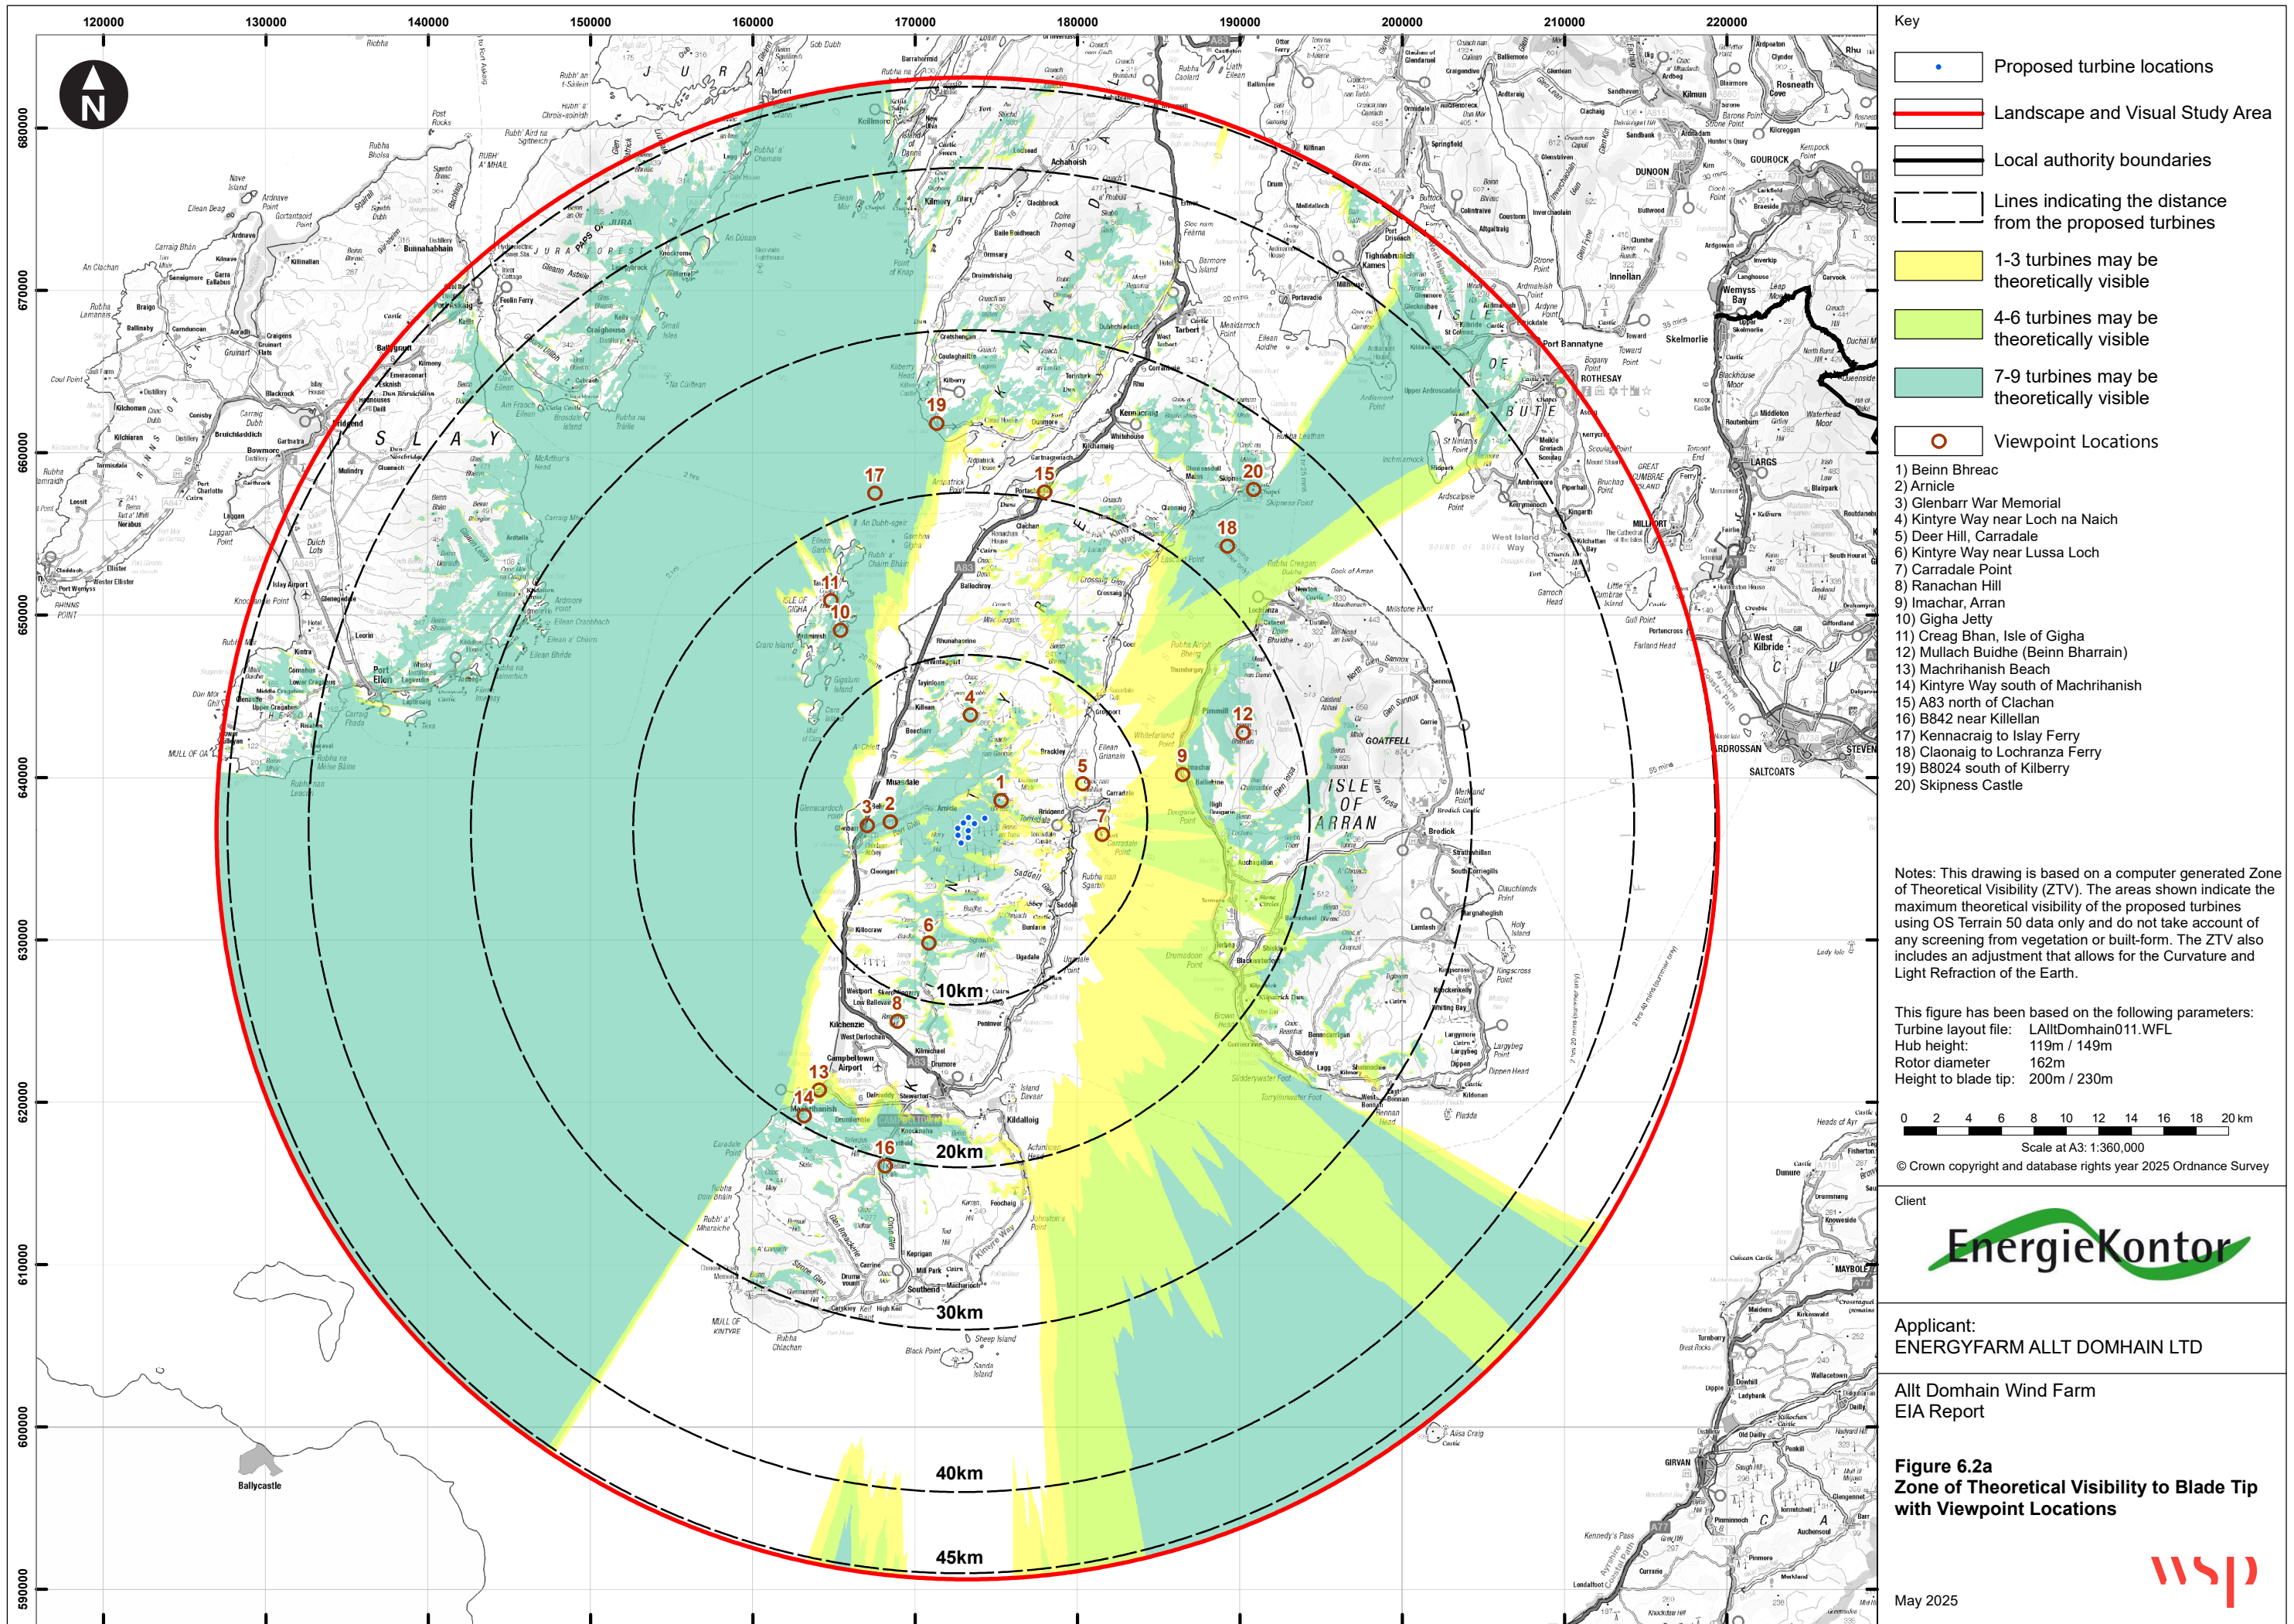
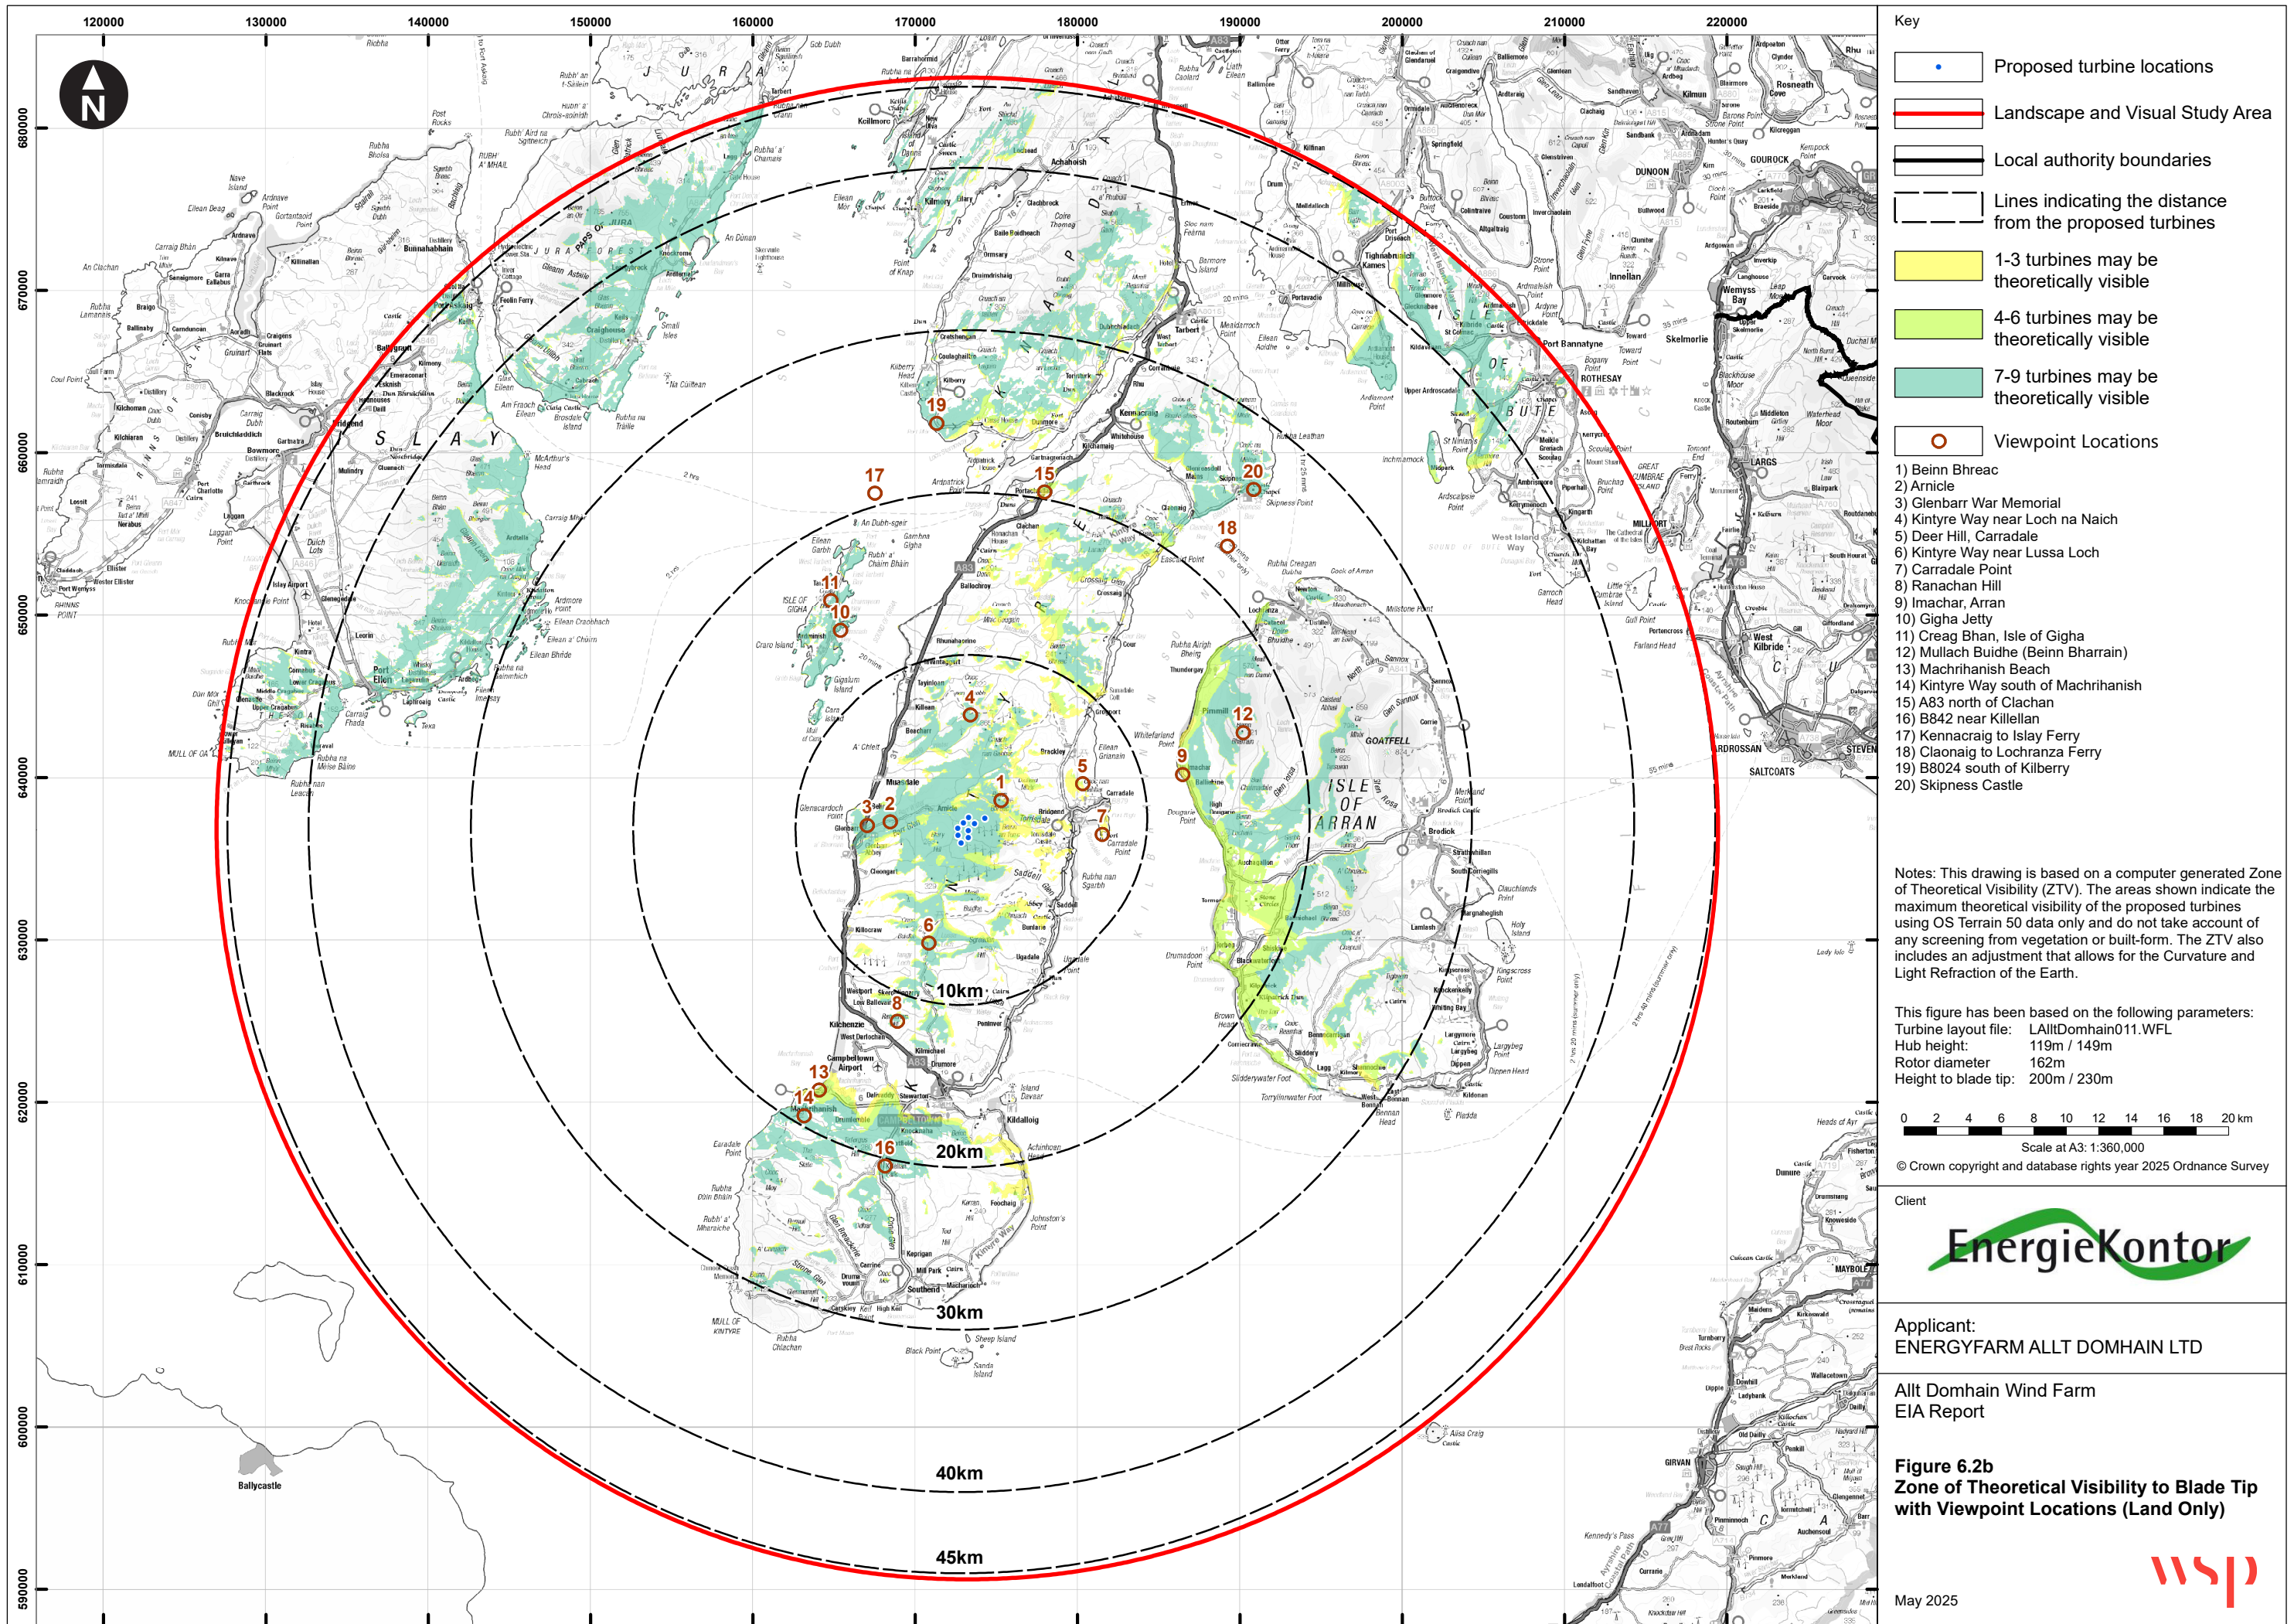


Figure 6.2a BT ZTV UK0037663.3707-WSPE-FG-SA-00010_R4



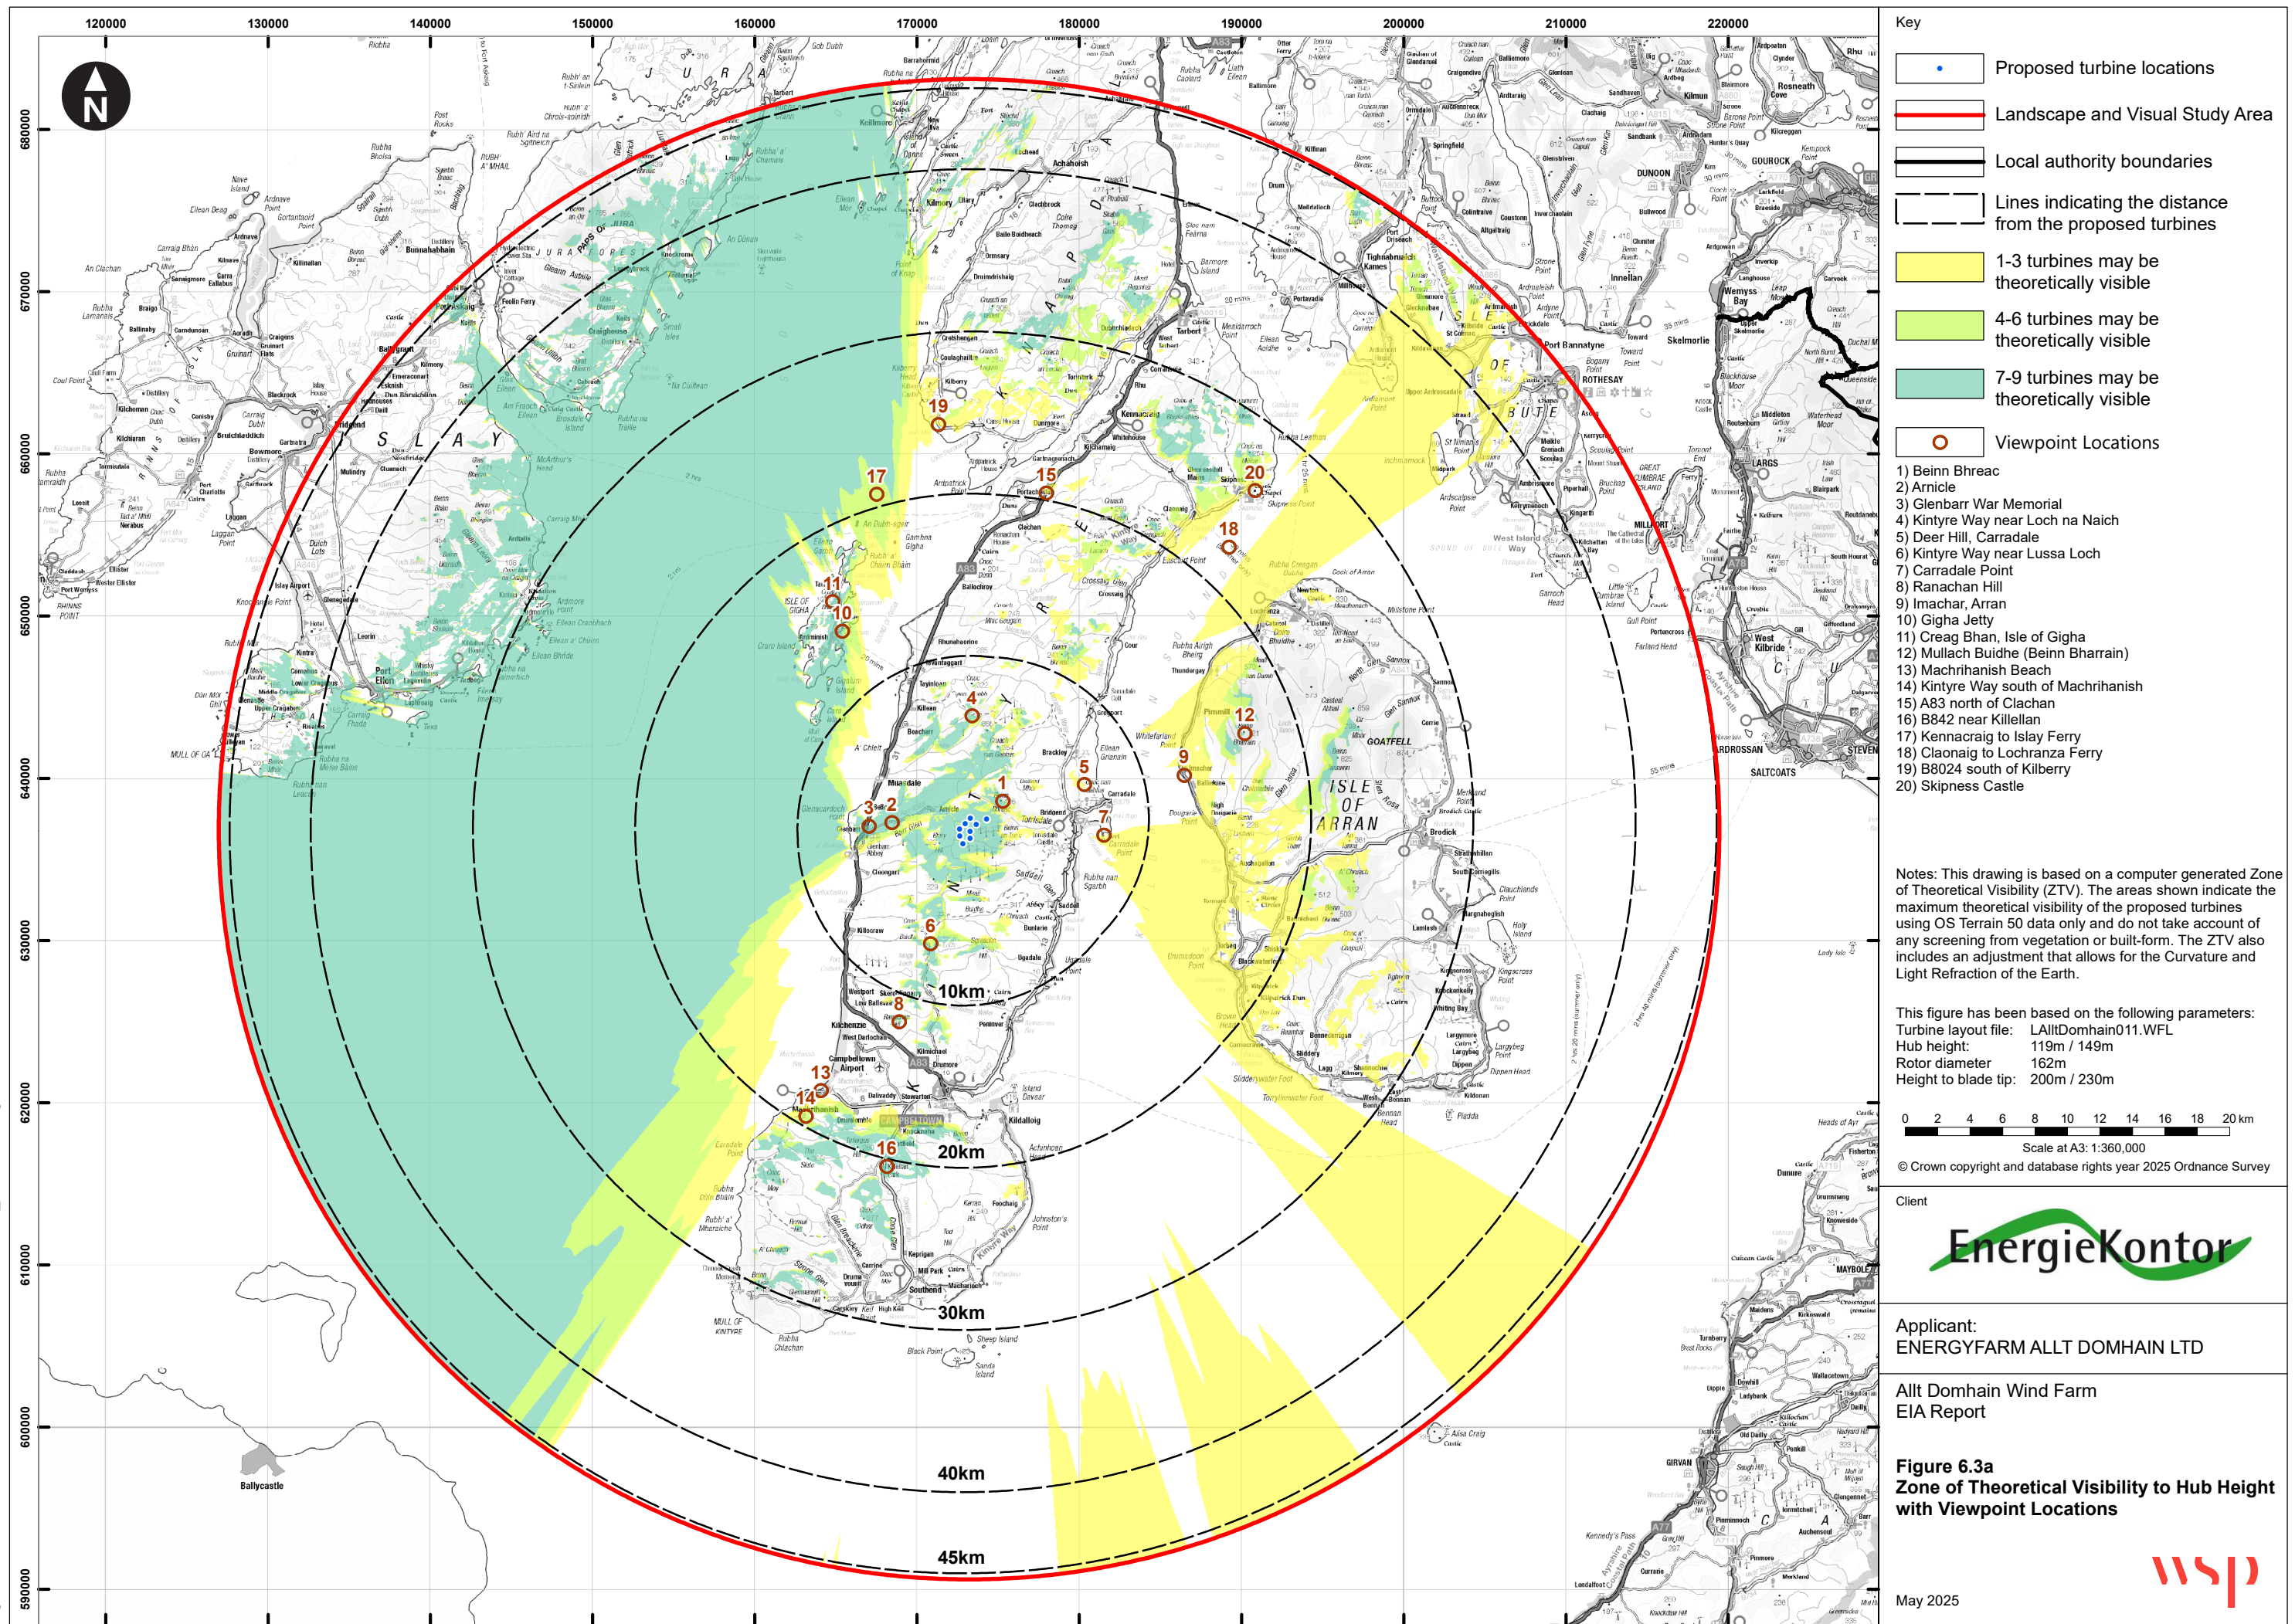


Figure 6.3a HH ZTV UK0037663.3707-WSPE-FG-SA-00012_R4

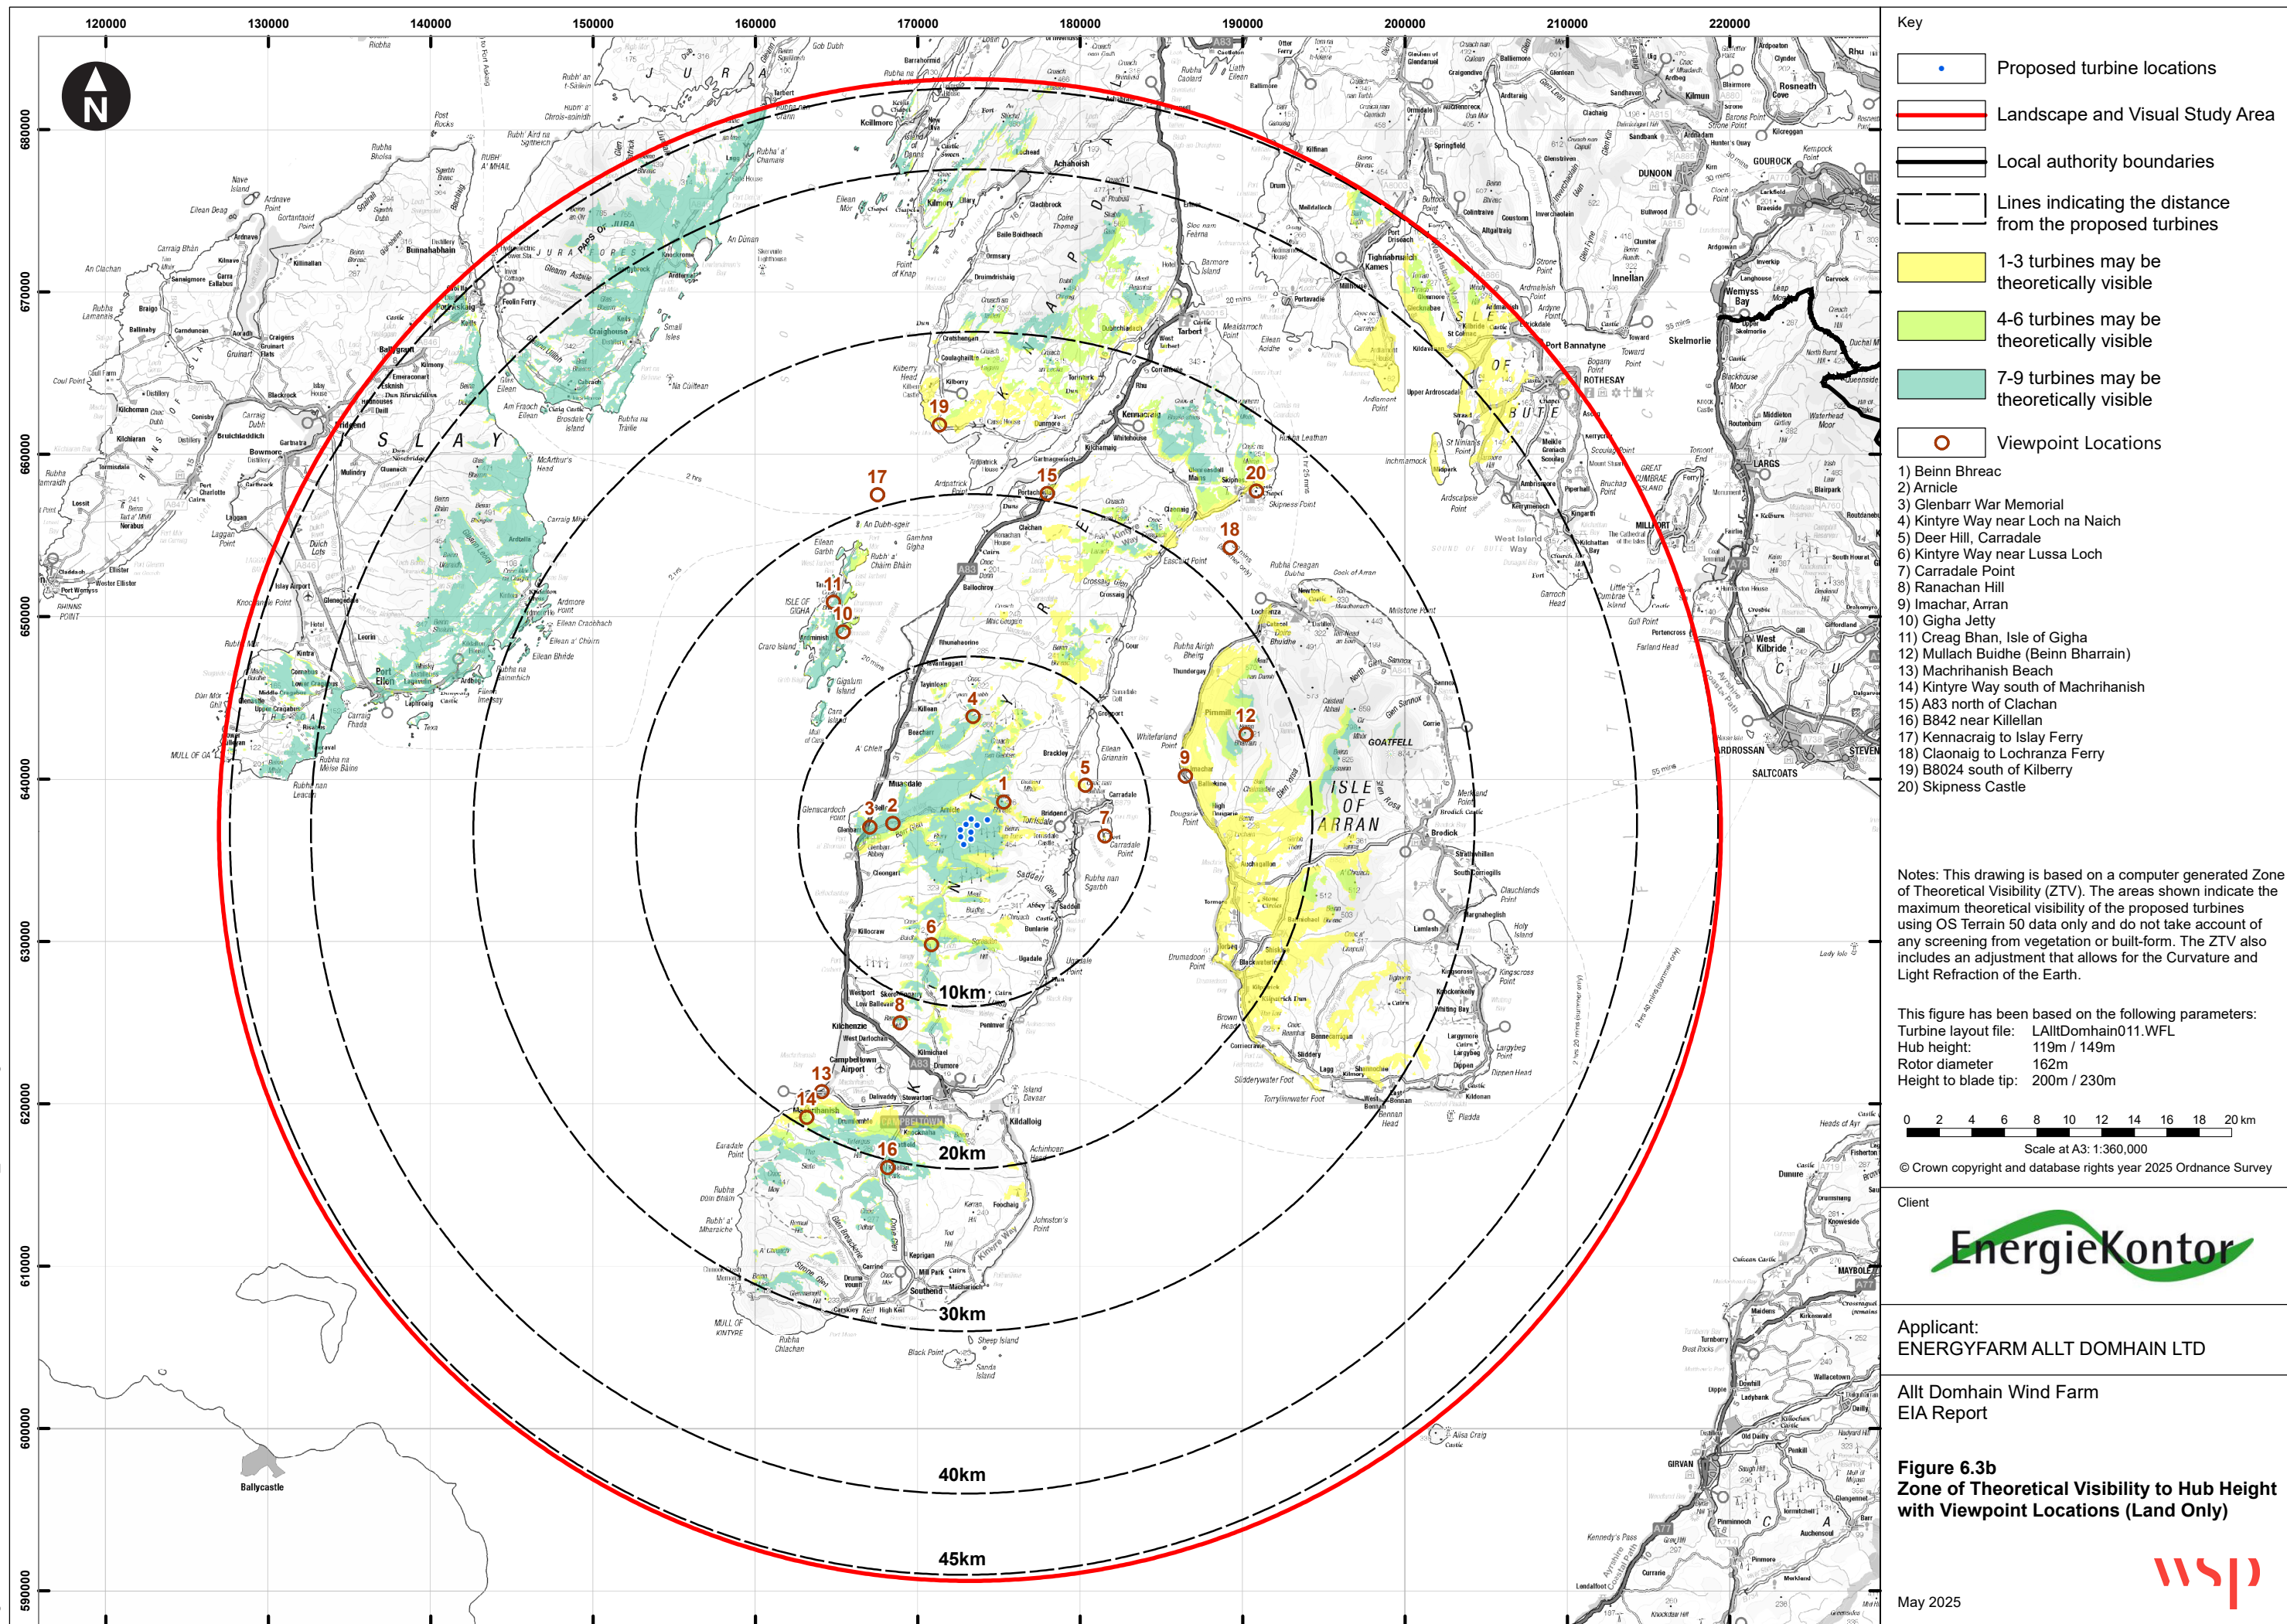


Figure 6.3b HH ZTV Land UK0037663.3707-WSPE-FG-SA-00013_R4


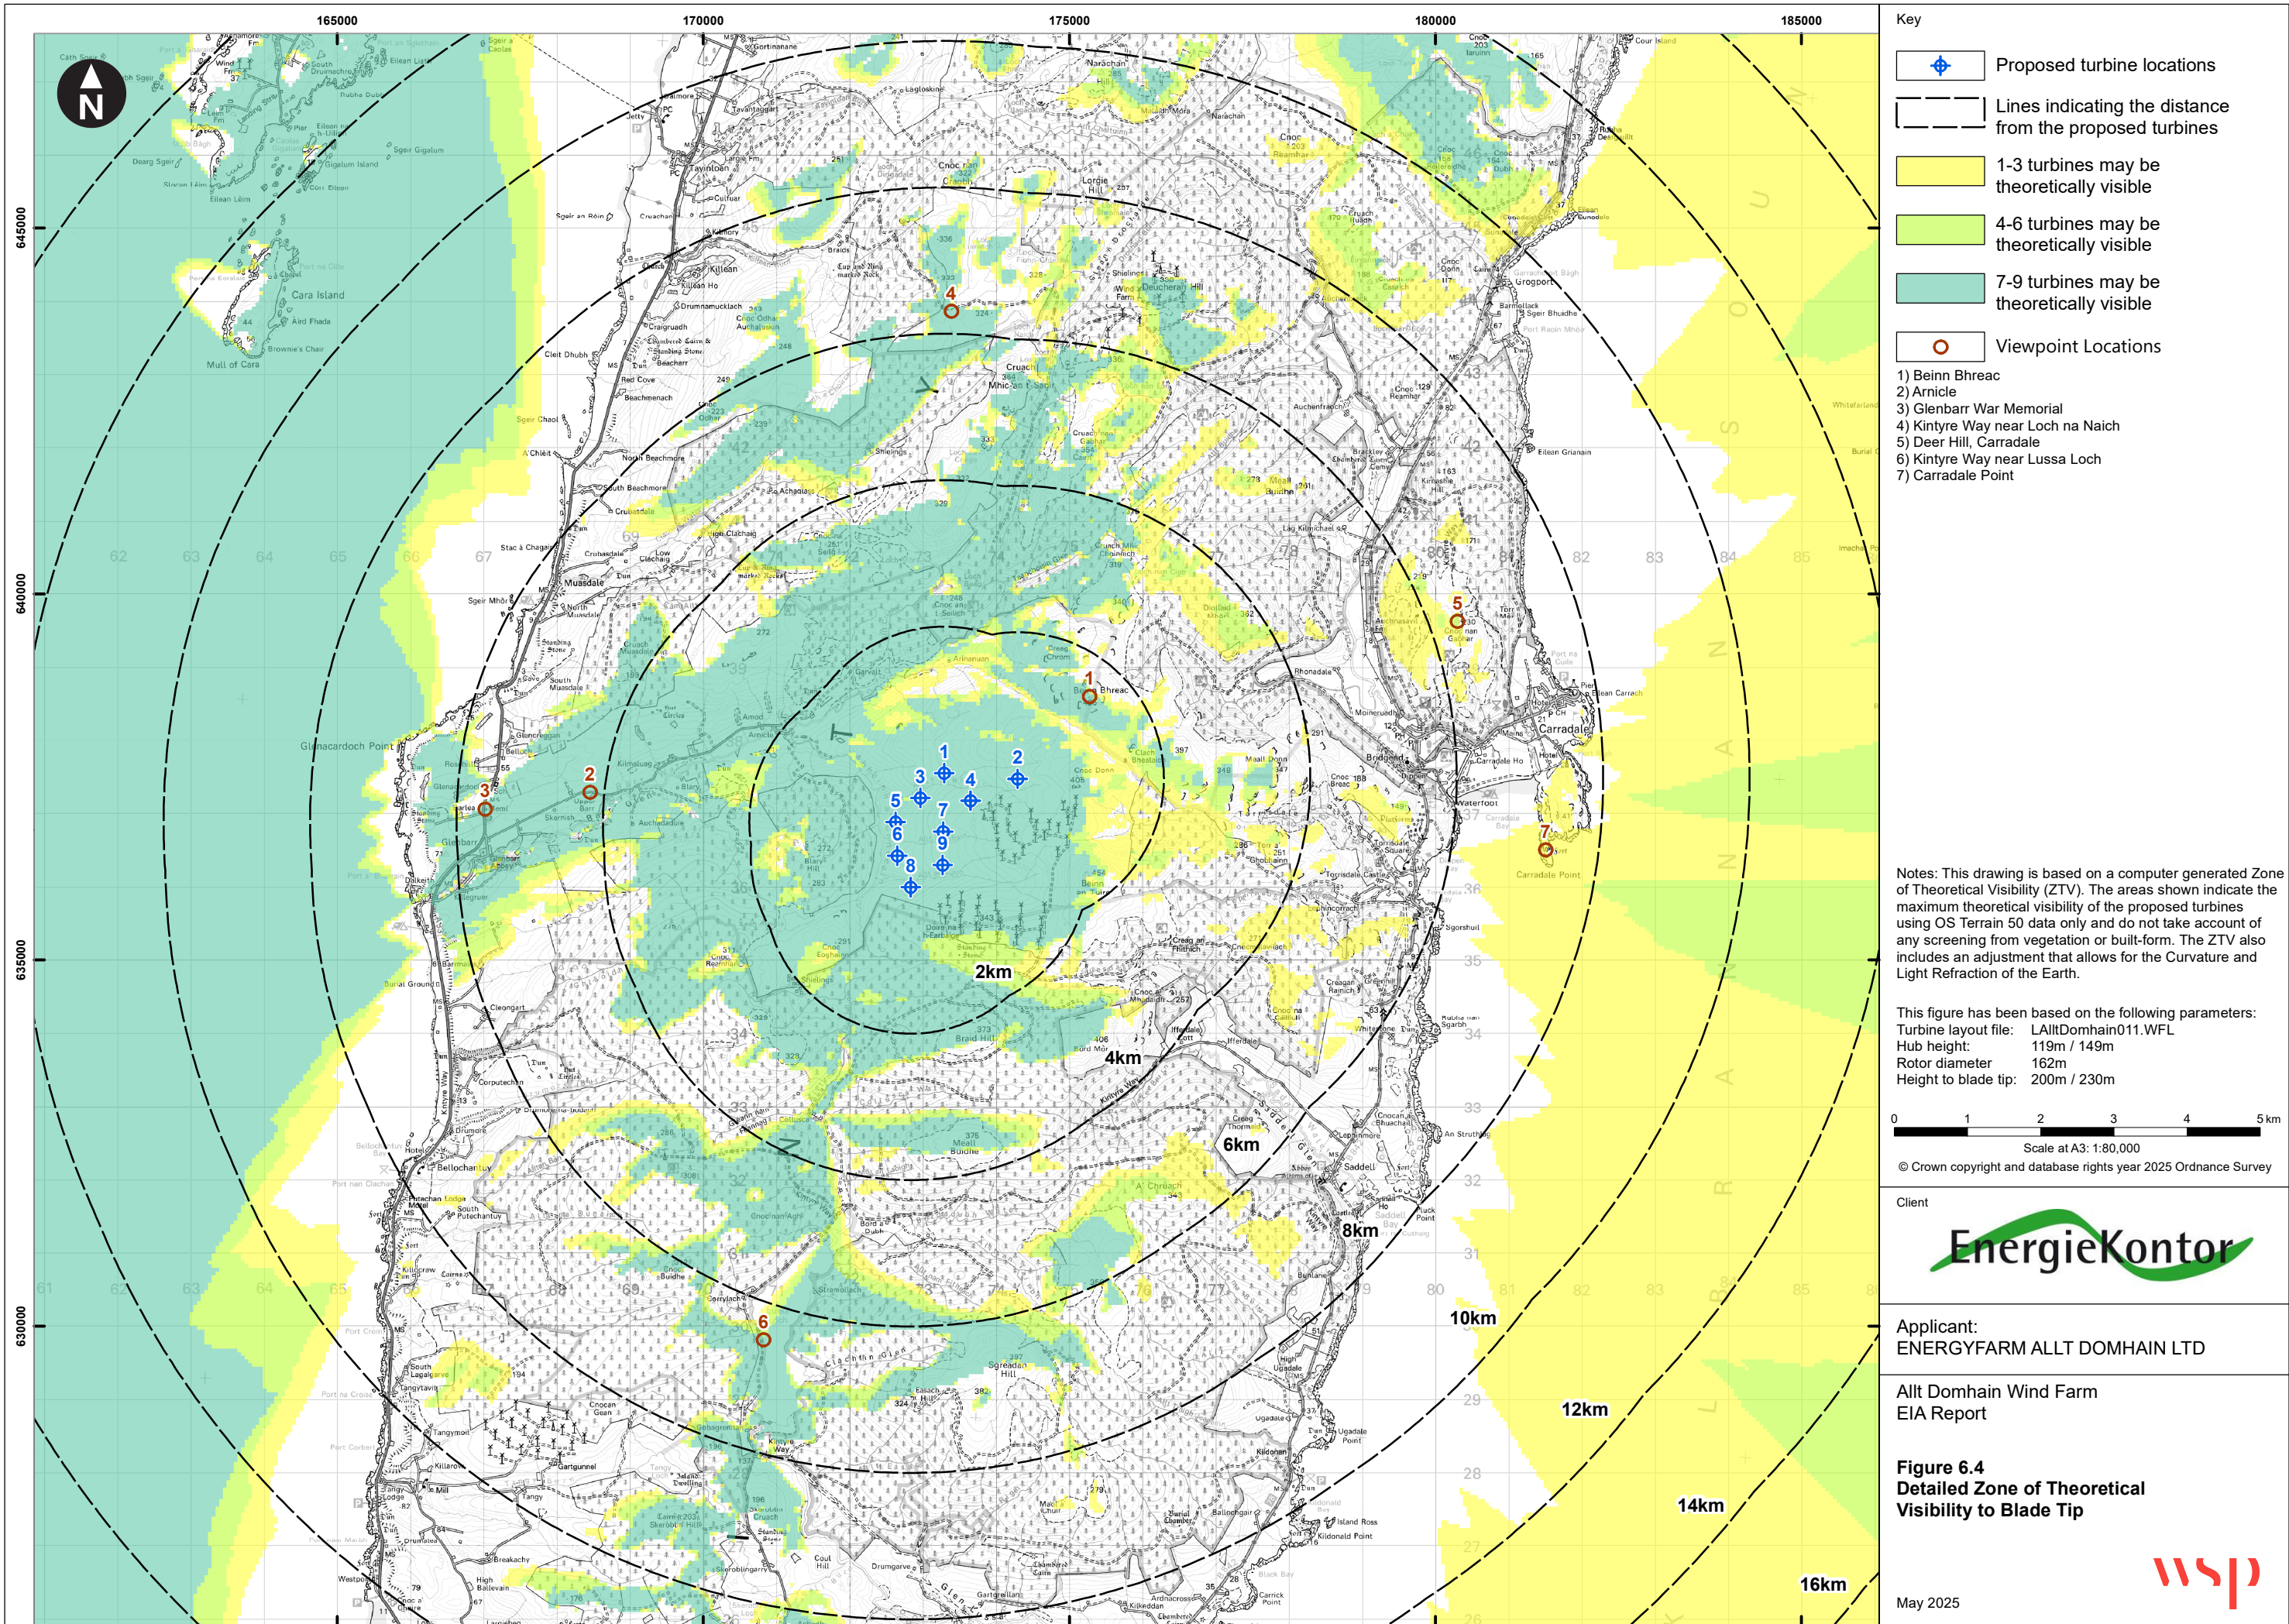


Figure 6.4 ZTV Detail UK0037663.3707-WSPE-FG-SA-00014_R3

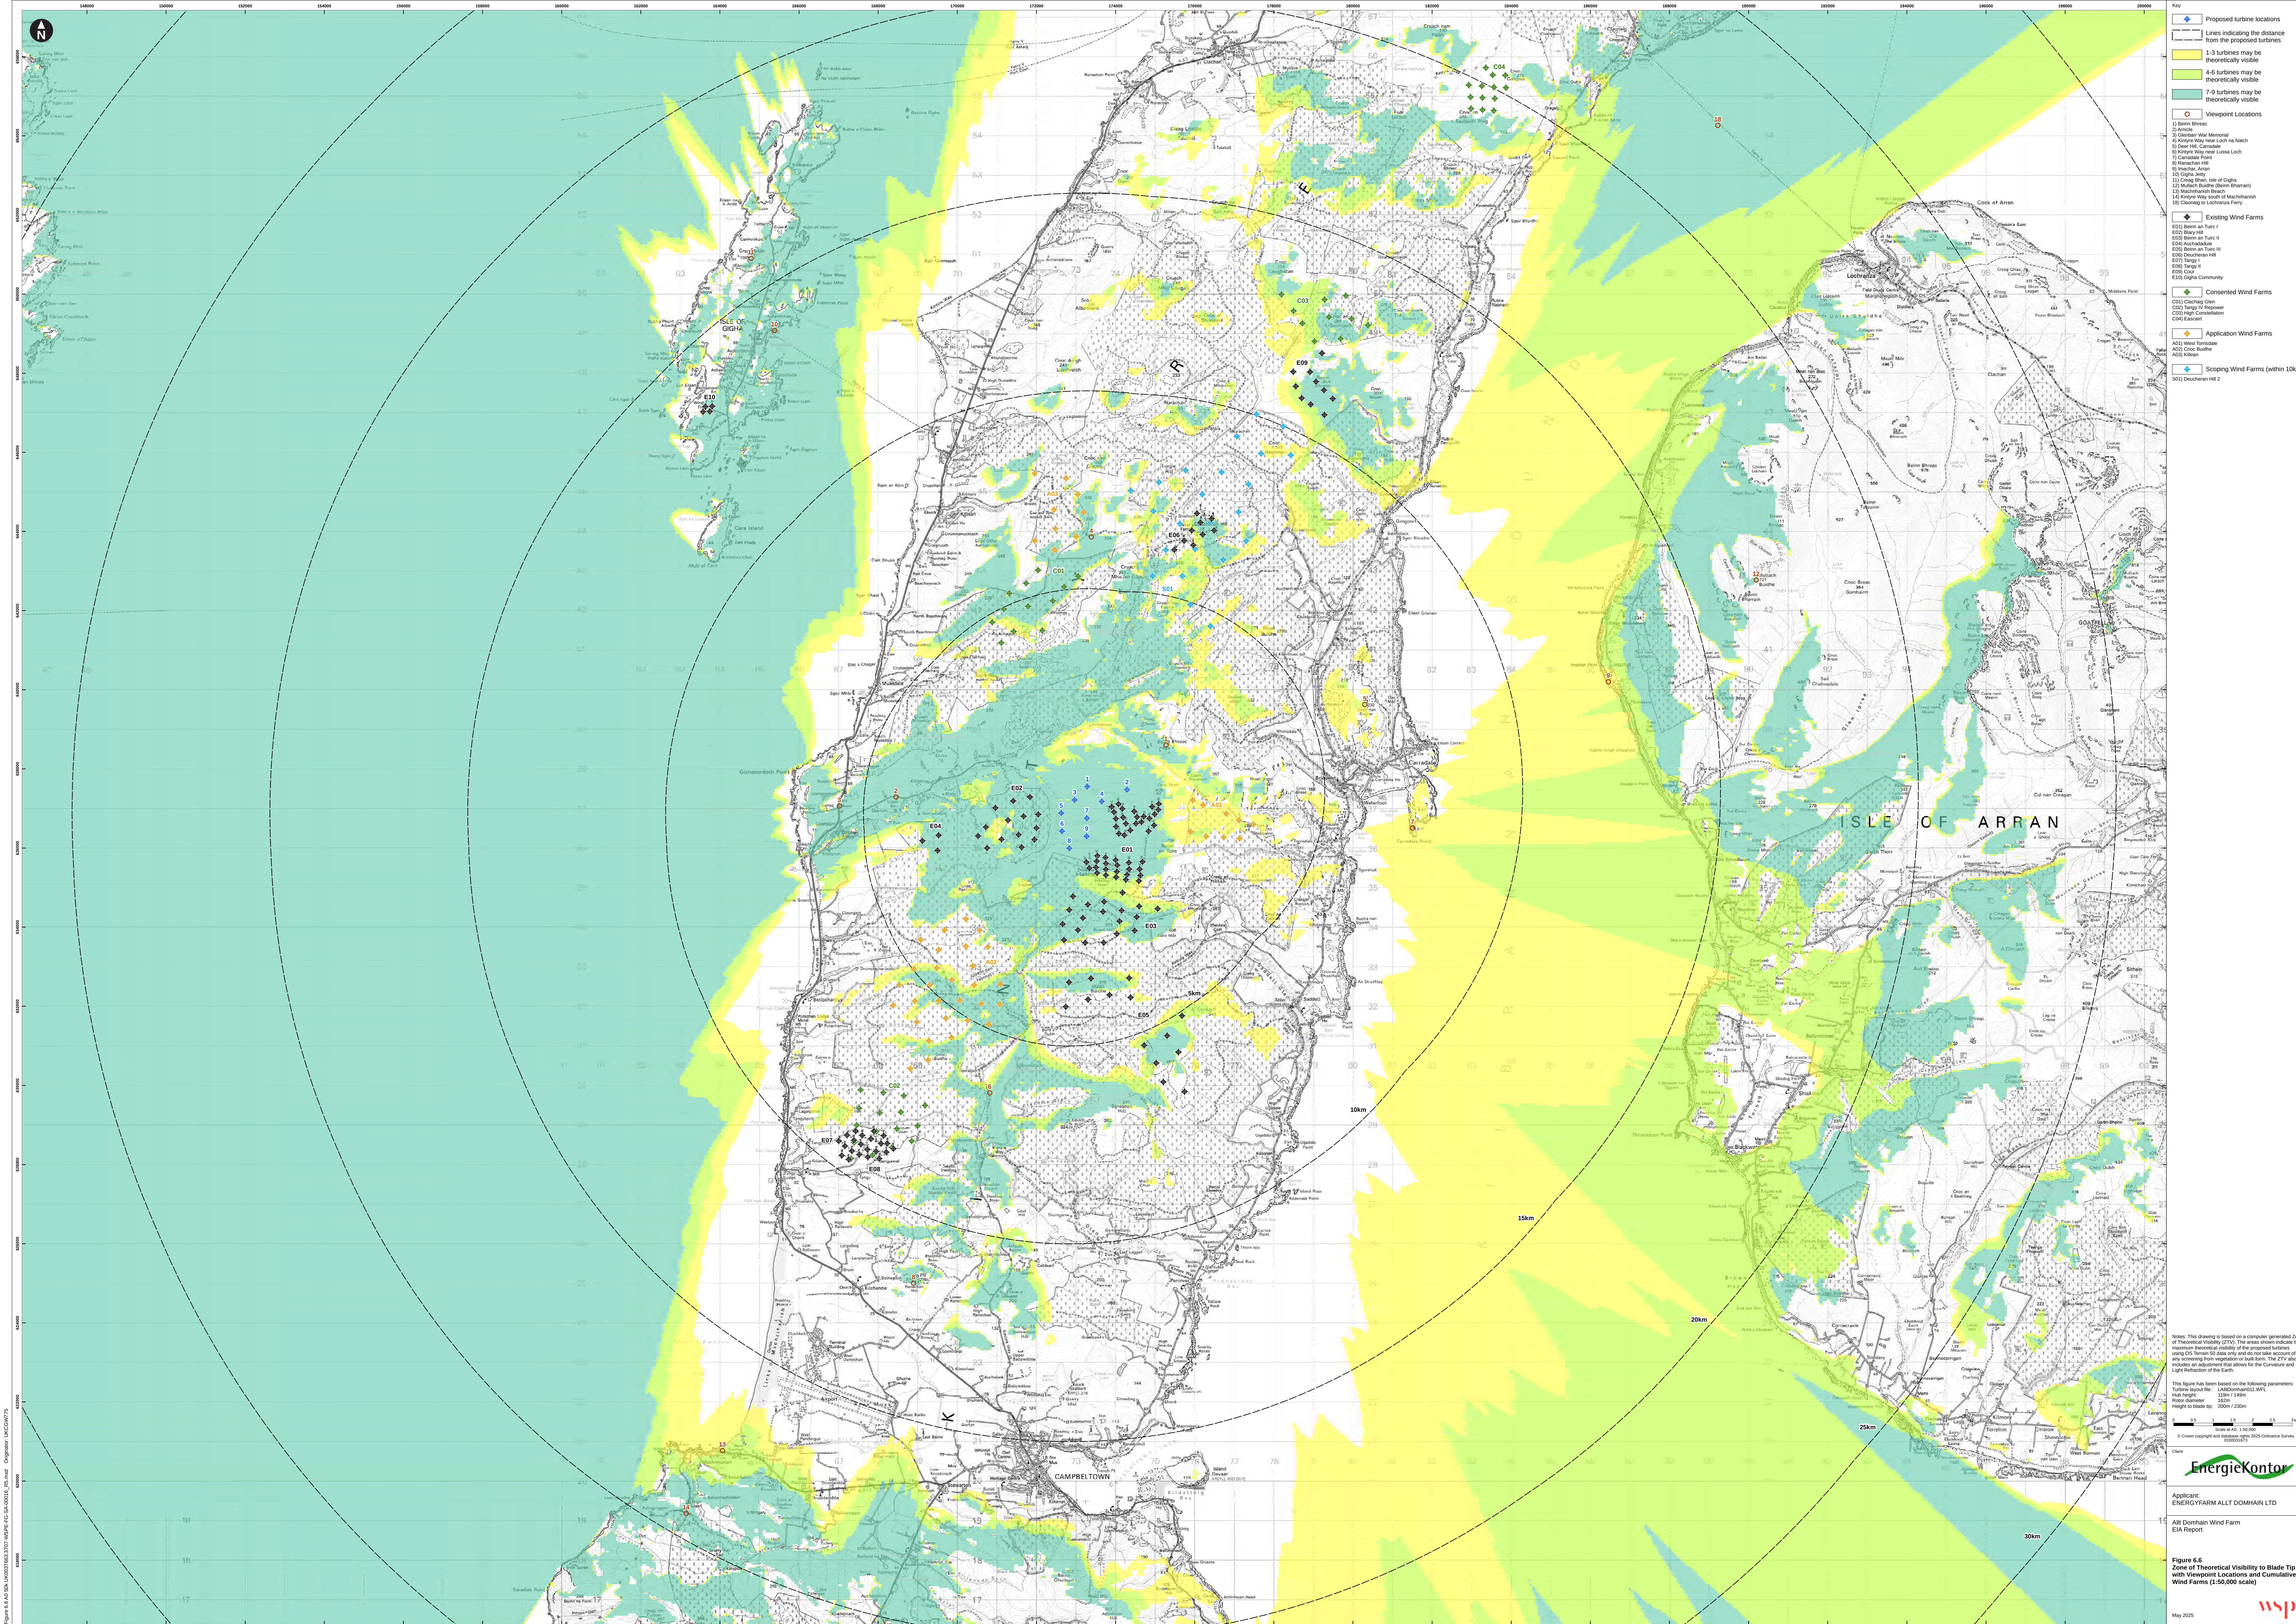

Key

- Proposed turbine locations
- Lines indicating the distance from the proposed turbines
- 1-3 turbines may be theoretically visible
- 4-6 turbines may be theoretically visible
- 7-9 turbines may be theoretically visible
- Viewpoint Locations
- Existing Wind Farms
- Consented Wind Farms
- Application Wind Farms
- Scoping Wind Farms (within 10km)

Viewpoint Locations


Existing Wind Farms


Consented Wind Farms


Application Wind Farms


Scoping Wind Farms (within 10km)


Notes: This drawing is based on a computer generated Zone of Theoretical Visibility (ZTV). The areas shown indicate the maximum theoretical visibility of the proposed turbines, using CS Terrain Data only and do not take account of any screening from vegetation or built form. The ZTV also includes an adjustment for the curvature and light refraction of the Earth.

This figure has been based on the following parameters:


© Crown copyright and database rights 2025 Ordnance Survey 100055172

Figure 6.6
Zone of Theoretical Visibility to Blade Tip with Viewpoint Locations and Cumulative Wind Farms (1:50,000 scale)

May 2025

EnergyKontor

Applicant:
ENERGYFARM ALLT DOMHAIN LTD

Alt Domhain Wind Farm
EIA Report

wsp